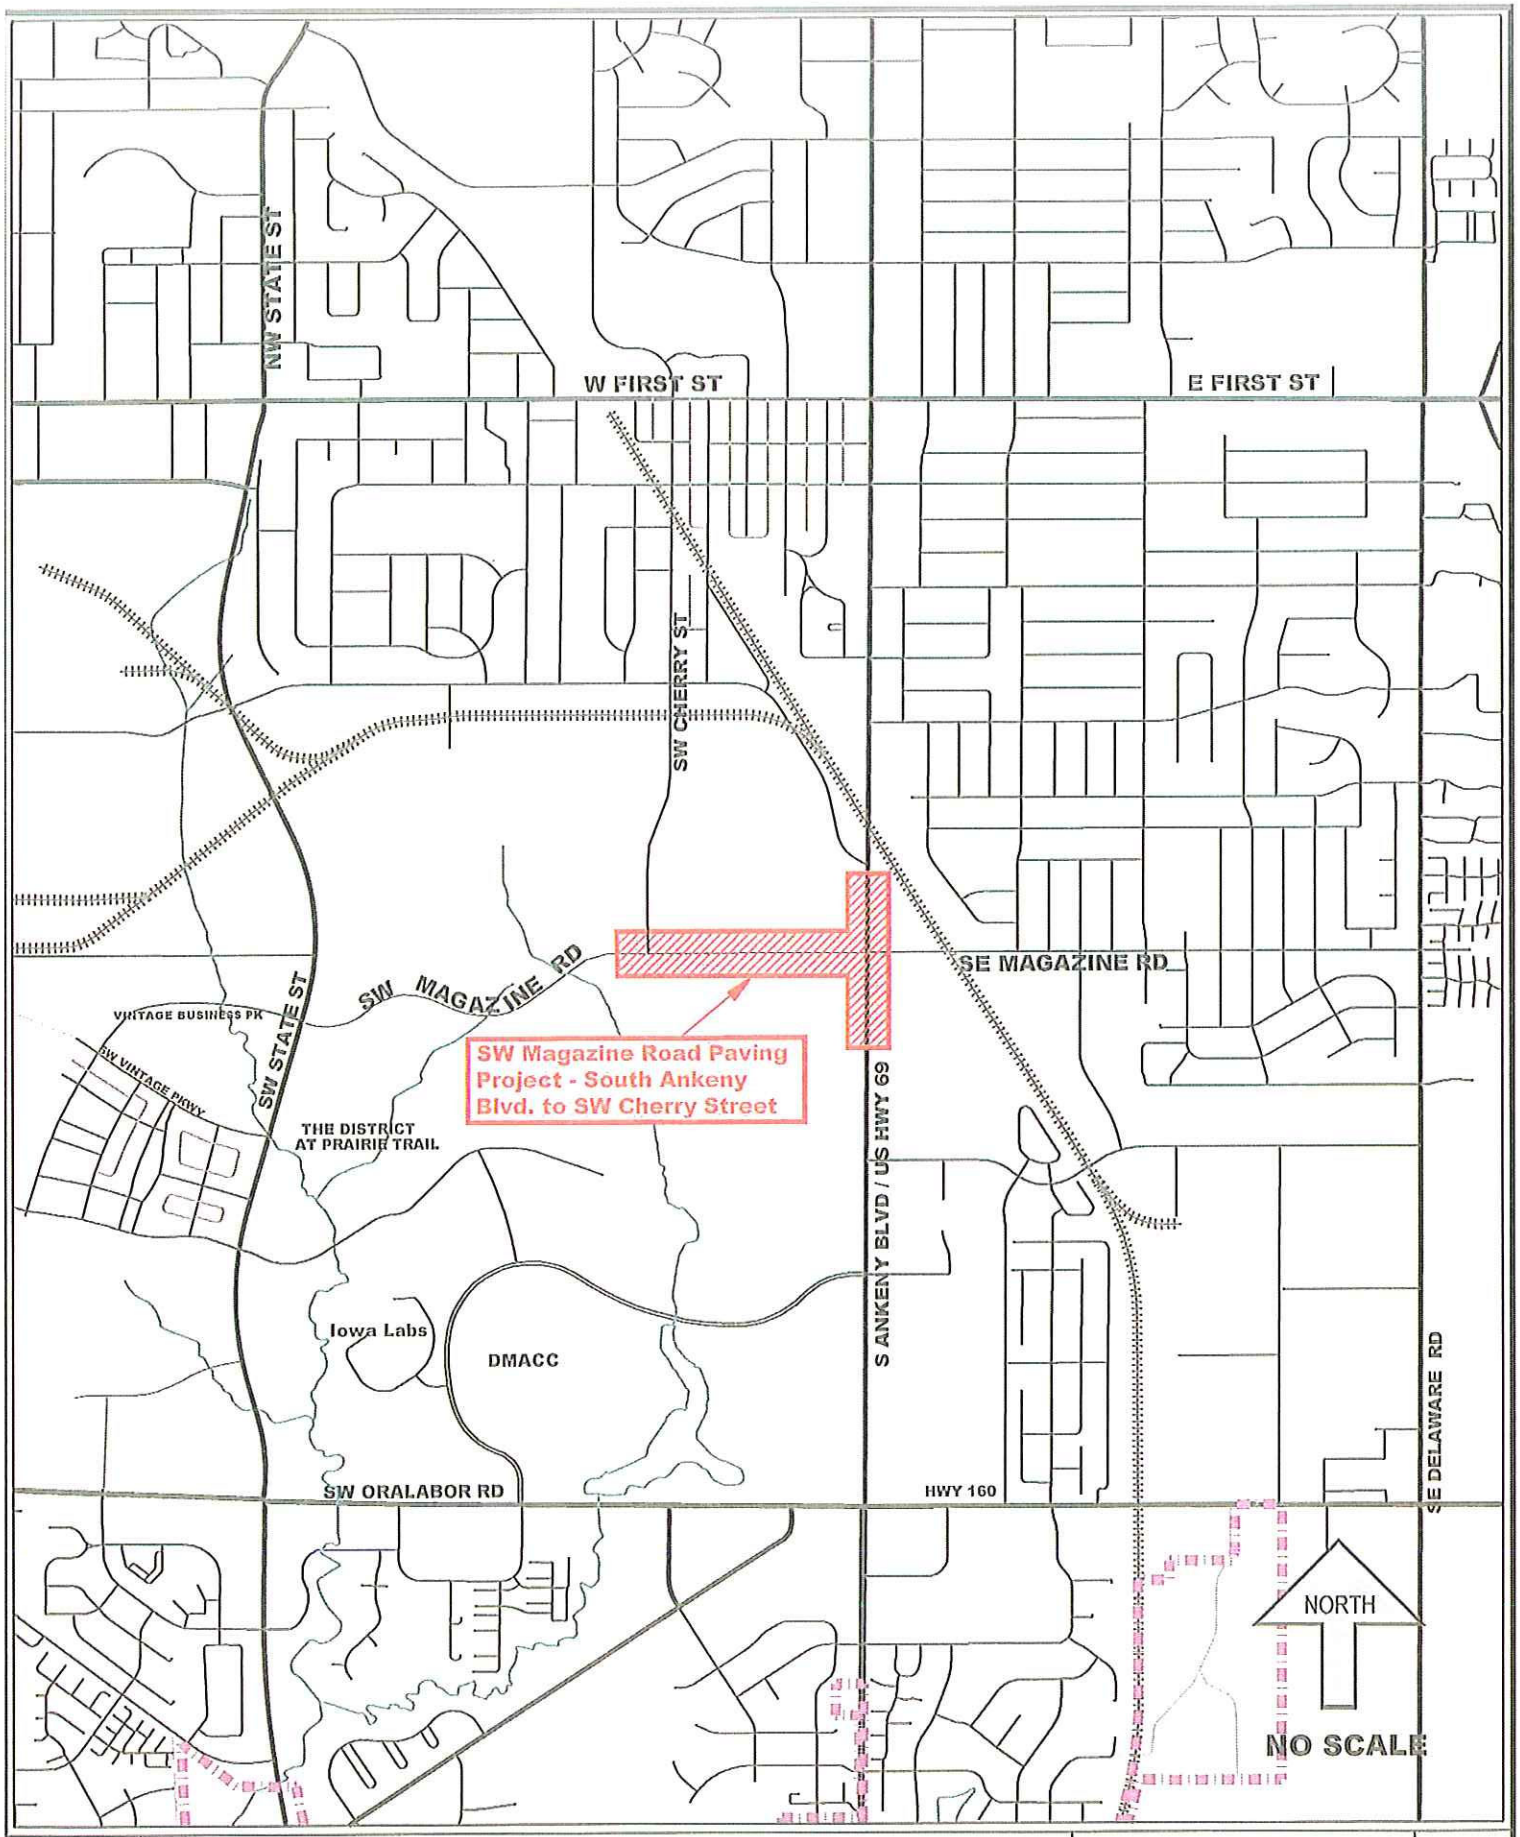

SHEET 01	SW MAGAZINE ROAD PAVING PROJECT SOUTH ANKENY BLVD TO SW CHERRY STREET	city of Ankeny bringing it all together	ANOTHER CADD PRODUCT BY THE DIVISION OF ENGINEERING