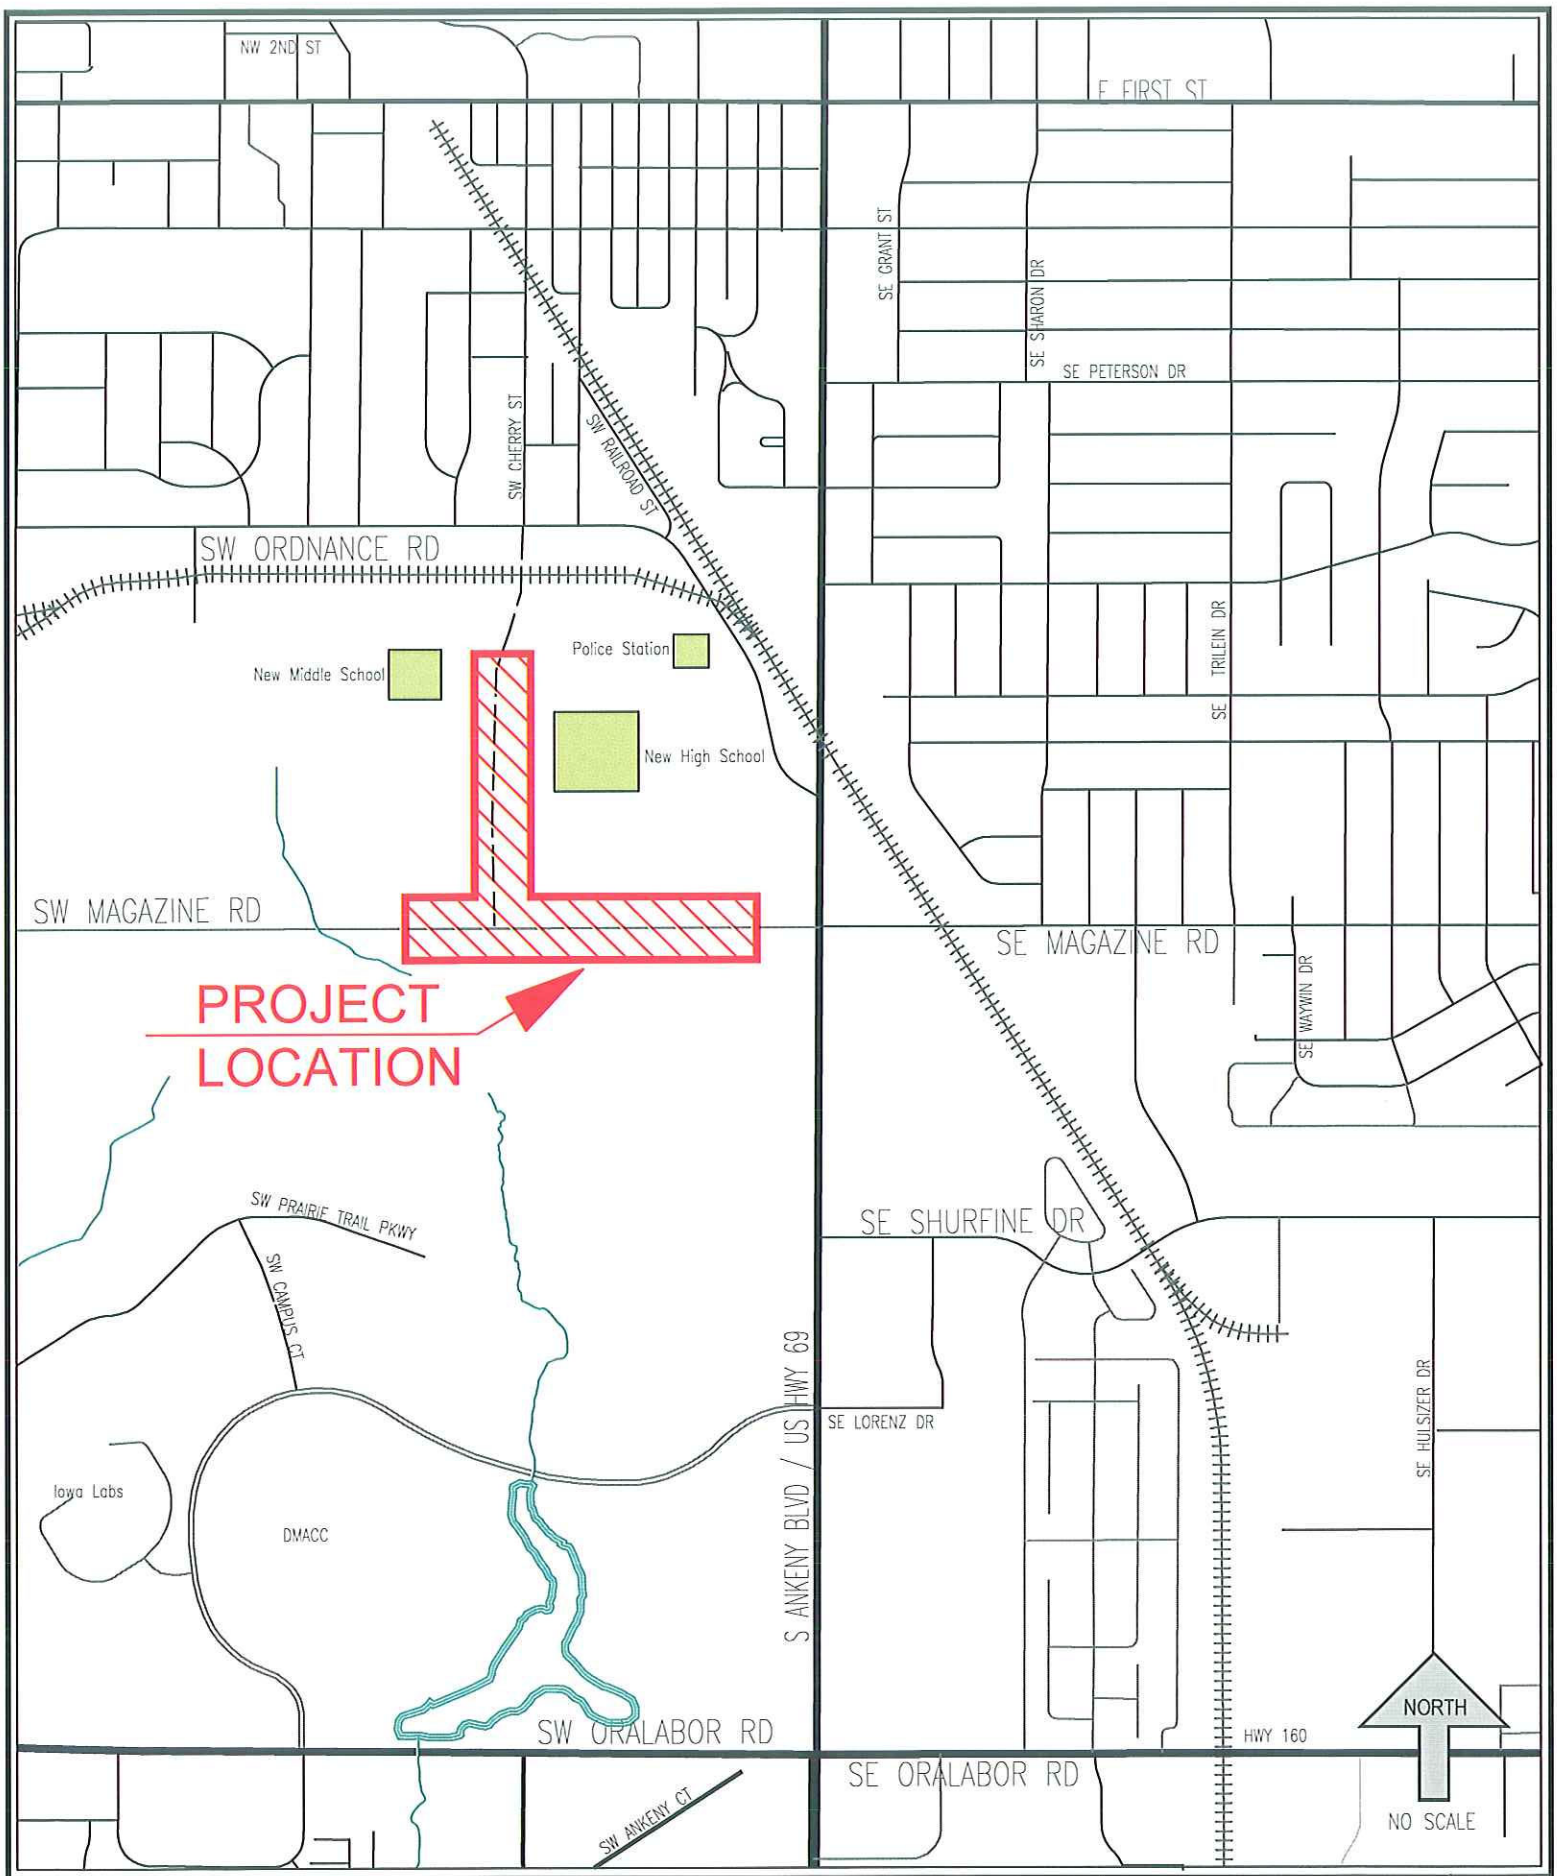

SHEET 01

SW Magazine Rd & SW Cherry Street Paving Project Phase 2

S:\PubWorks\EngineeringDivision\Public Works Projects\2010 Public Works\SW Magazine Rd & SW Cherry St Paving 4-25-10.dwg, 4/26/2010 8:47:50 AM

city of Ankeny
bringing it all together

ANOTHER CADD PRODUCT BY THE DIVISION OF ENGINEERING