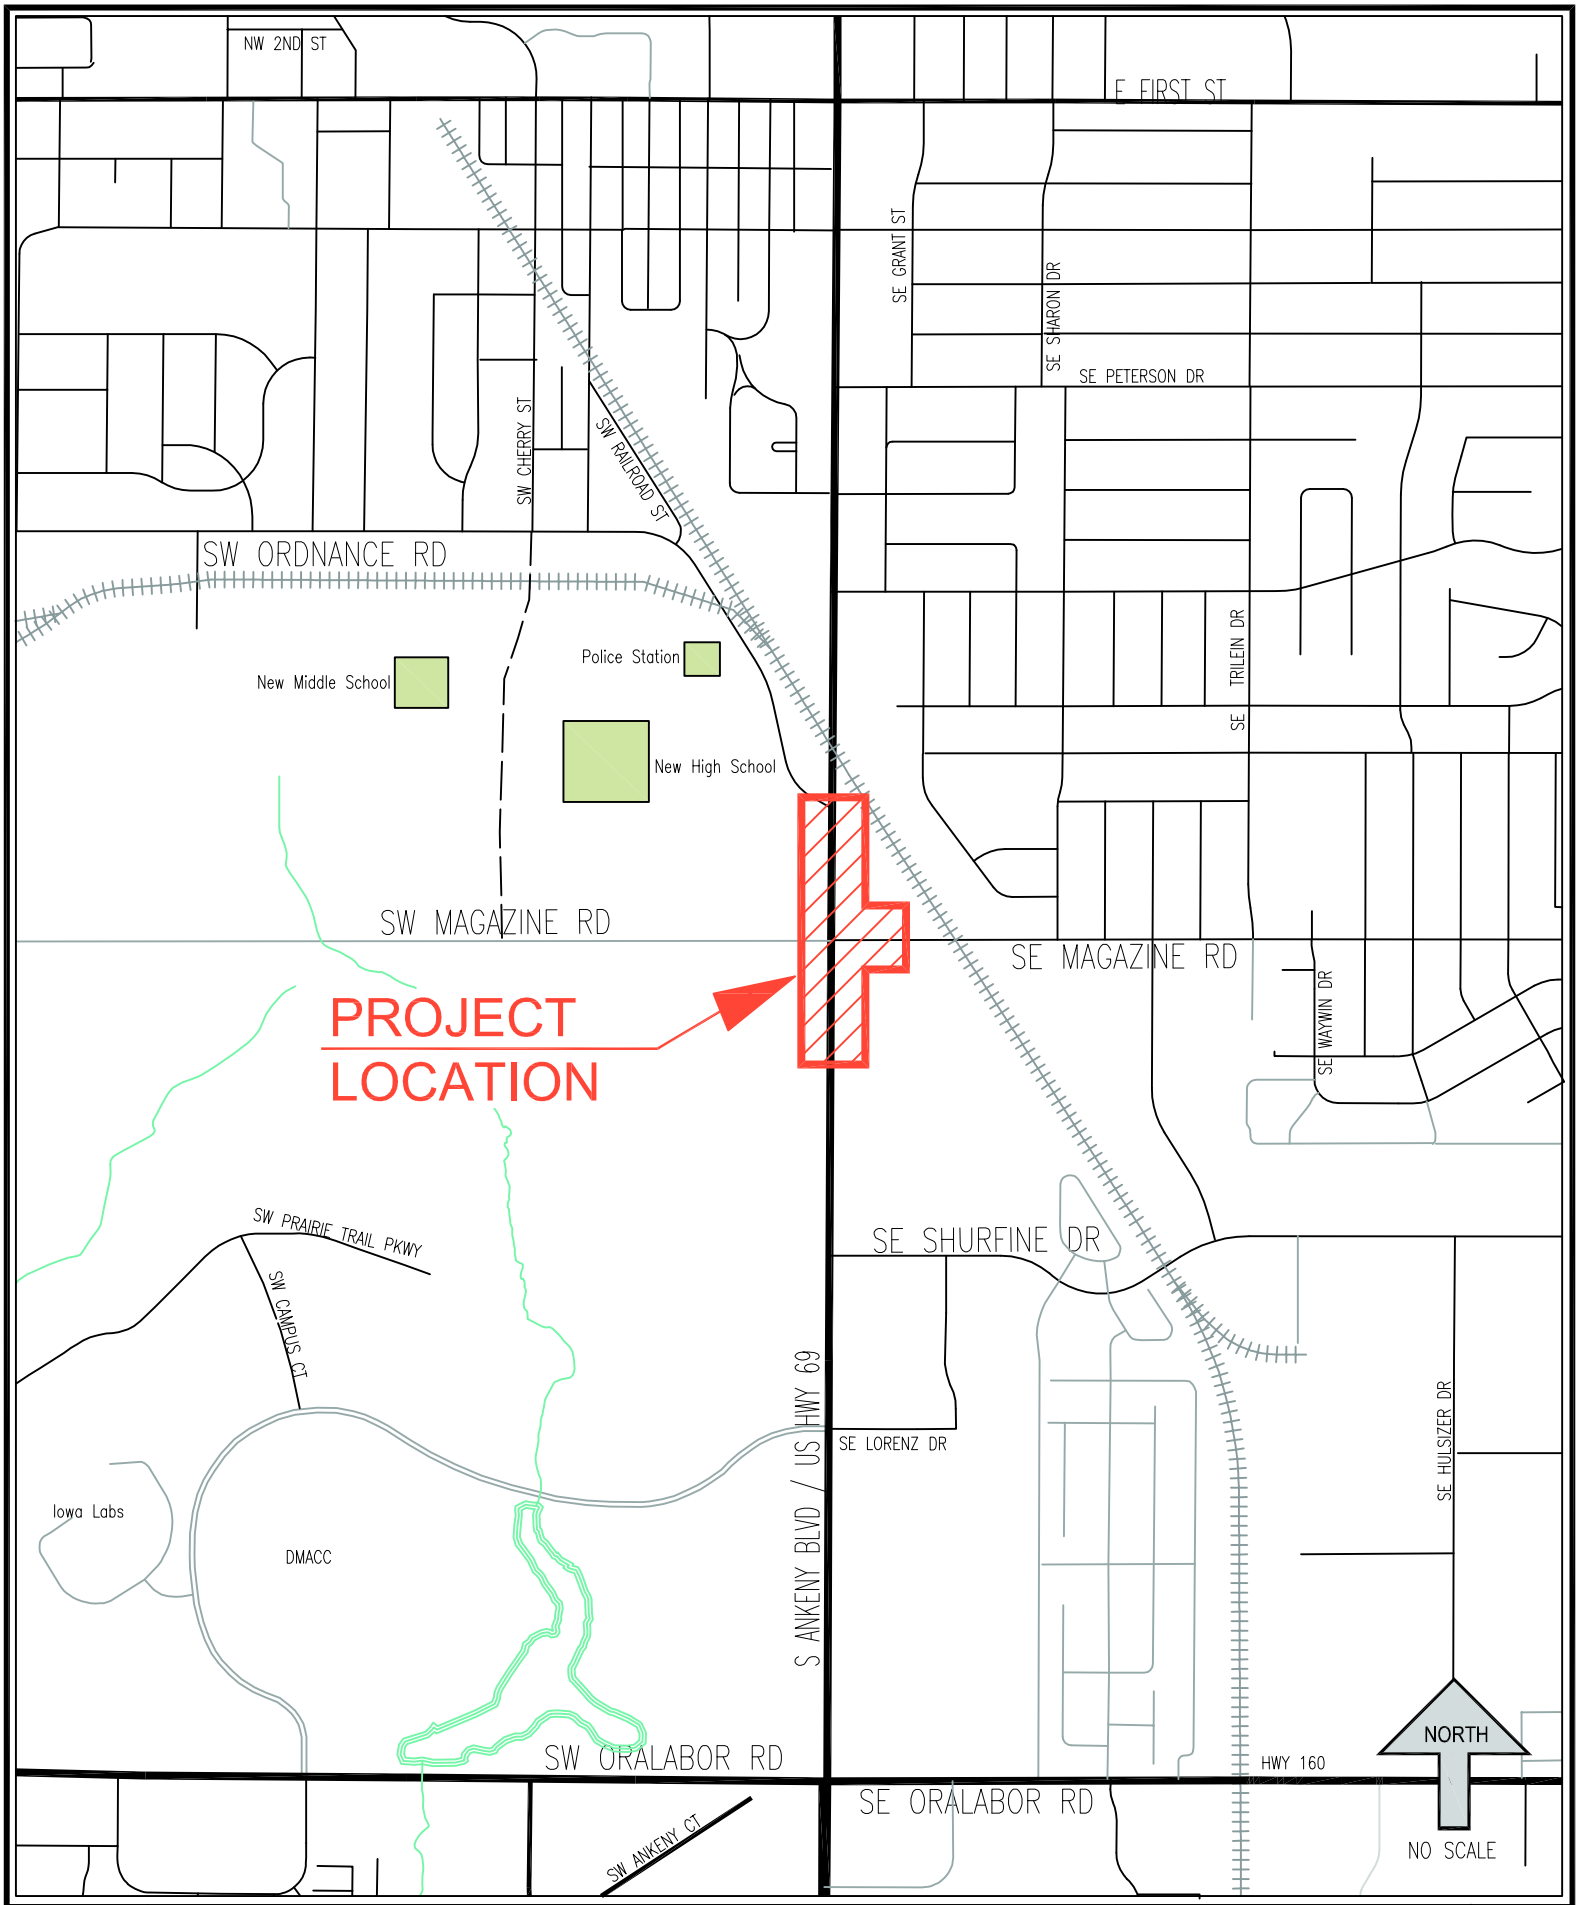

SHEET 01

SW Magazine Rd & US 69 Intersection Improvements Project

S:\PubWorks\EngineeringDivision\Public Works Projects\2010 Public Works\SW Magazine Rd & US 69 Intersection 4-25-10.dwg, 6/2/2010 8:56:55 AM

city of Ankeny
bringing it all together

ANOTHER CADD PRODUCT BY THE DIVISION OF ENGINEERING