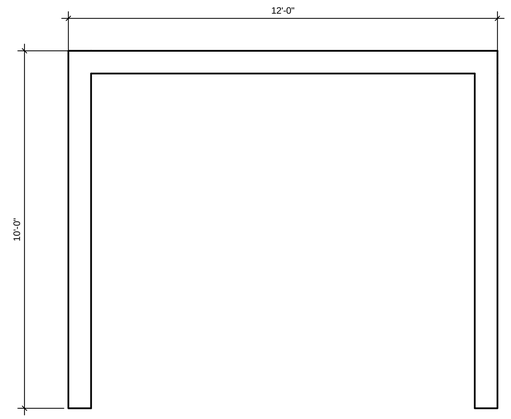

3 **PLAN**
SCALE: 1/2" = 1'-0"

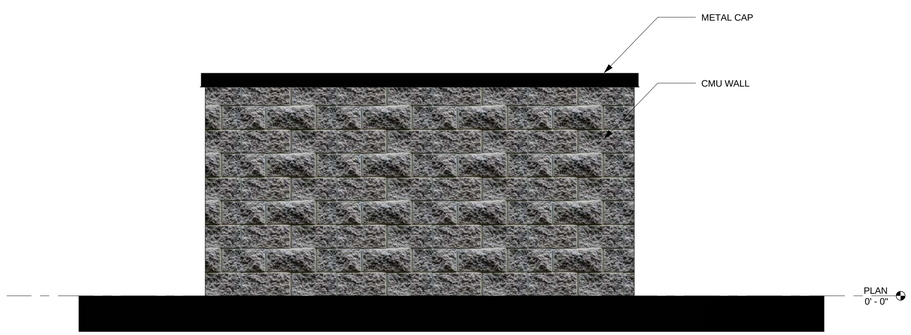

2 **SIDE ELEVATION**
SCALE: 1/2" = 1'-0"

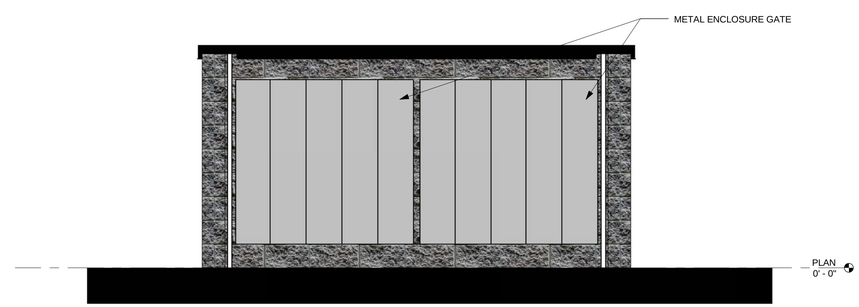

1 **FRONT ELEVATION**
SCALE: 1/2" = 1'-0"

JCorp
consulting engineers
P.O. Box 159
Huxley, IA 50124
Phone: (515) 597-5457
Fax: (515) 597-5461
www.jcorp.biz
ARCHITECTURAL CONSTRUCTION STRUCTURAL ENGINEERING

PROJECT:
Village at Trestle Crossing
Ankeny, IA

REVISIONS:
1
2
3

DATE: 09 / 13 / 16
PROJECT NO: 16-041
CONTENTS:
Dumpster Enclosure Details
SHEET NO:
A500