


4 CS-200 SOUTH ELEVATION - SERVICE BUILDING
1/8" = 1'-0"

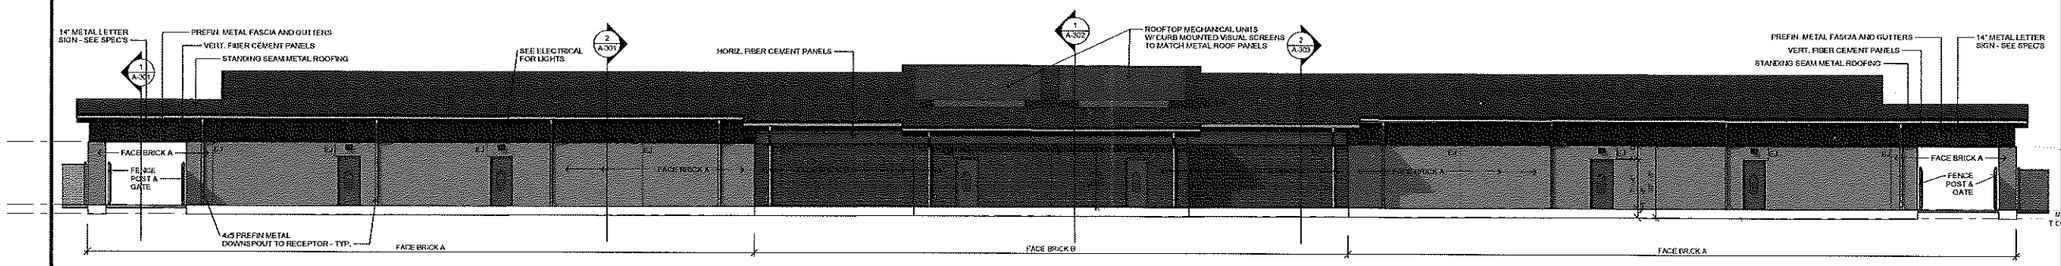


3 CS-200 WEST ELEVATION - SERVICE BUILDING
1/8" = 1'-0"




2 CS-200 EAST ELEVATION - SERVICE BUILDING
1/8" = 1'-0"

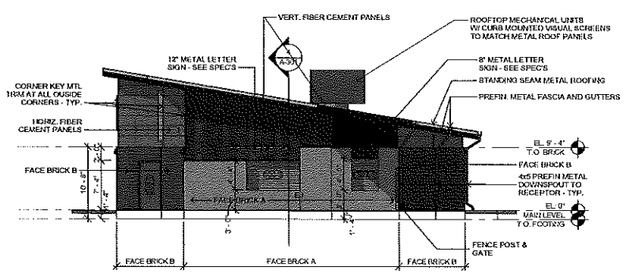


1 CS-200 NORTH ELEVATION - SERVICE BUILDING
1/8" = 1'-0"

frk architects + engineers
2700 westown parkway, suite 340, west des moines, iowa 50266
p 515.223.5100 f 515.223.7220 www.frk-ae.com

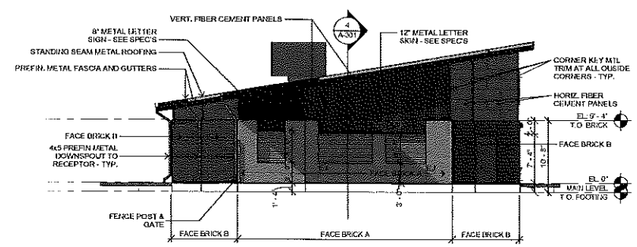COPYRIGHT 2016 PROJECT FRAMED ARCHITECTS ENGINEERS PLC. THIS DOCUMENT AND THE INFORMATION CONTAINED HAS NOT BE REPRODUCED OR DISCLOSED TO THIRD PARTIES WITHOUT THE EXPRESS WRITTEN PERMISSION OF PROJECT FRAMED ARCHITECTS ENGINEERS PLC. UNAUTHORIZED COPYING OR DISCLOSURE OF CONSTRUCTION SHALL BE PROHIBITED BY THE COPYRIGHT LAW

PROPOSED
# CENTENNIAL H.S. ATHLETIC IMPROVEMENTS 2016
ANKENY COMMUNITY SCHOOL DISTRICT
ANKENY, IOWA

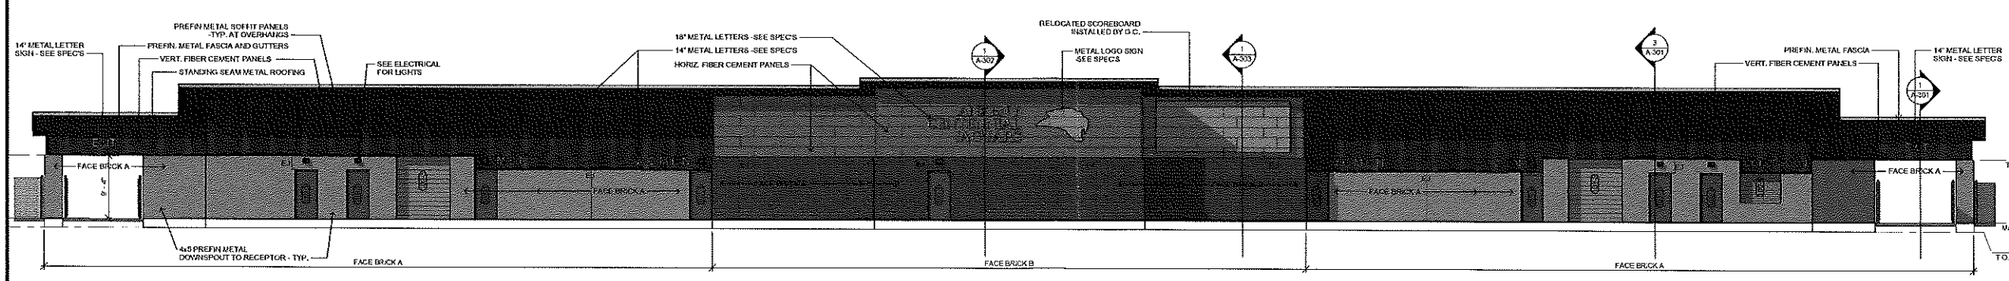PROJECT NO.: 1023E00

DATE: 10/25/2016

REVISIONS:

DRAWING TITLE: ELEVATIONS

DRAWING NO.: CS-200