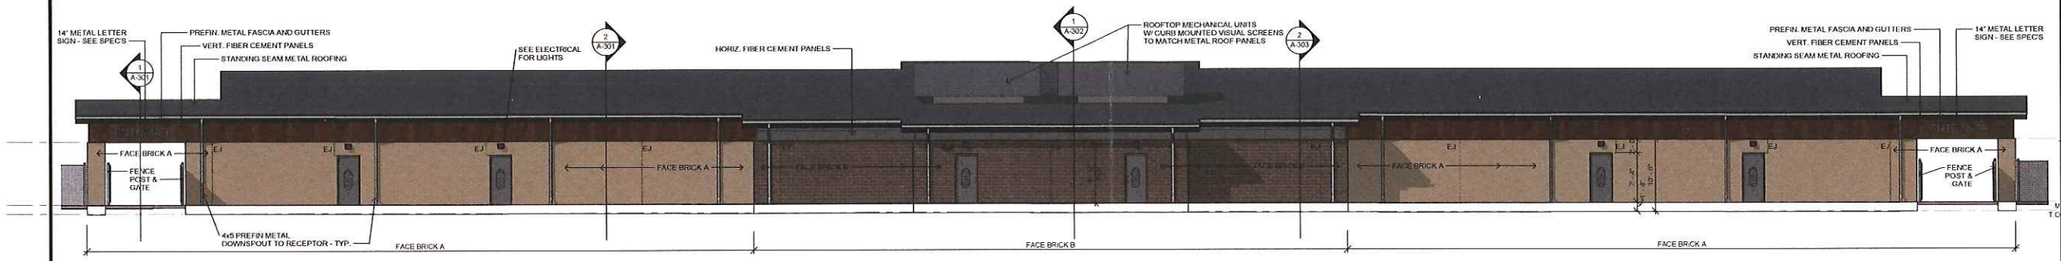

4 CS-200 SOUTH ELEVATION - SERVICE BUILDING
1/8" = 1'-0"

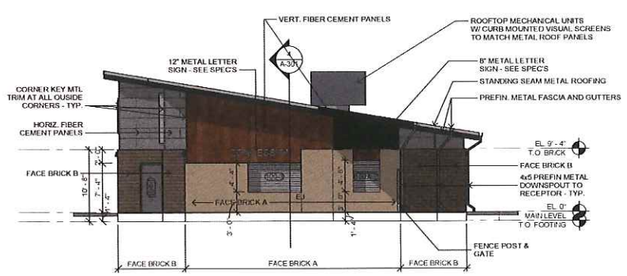

3 CS-200 WEST ELEVATION - SERVICE BUILDING
1/8" = 1'-0"

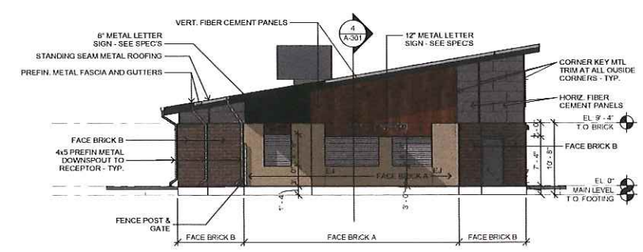

2 CS-200 EAST ELEVATION - SERVICE BUILDING
1/8" = 1'-0"

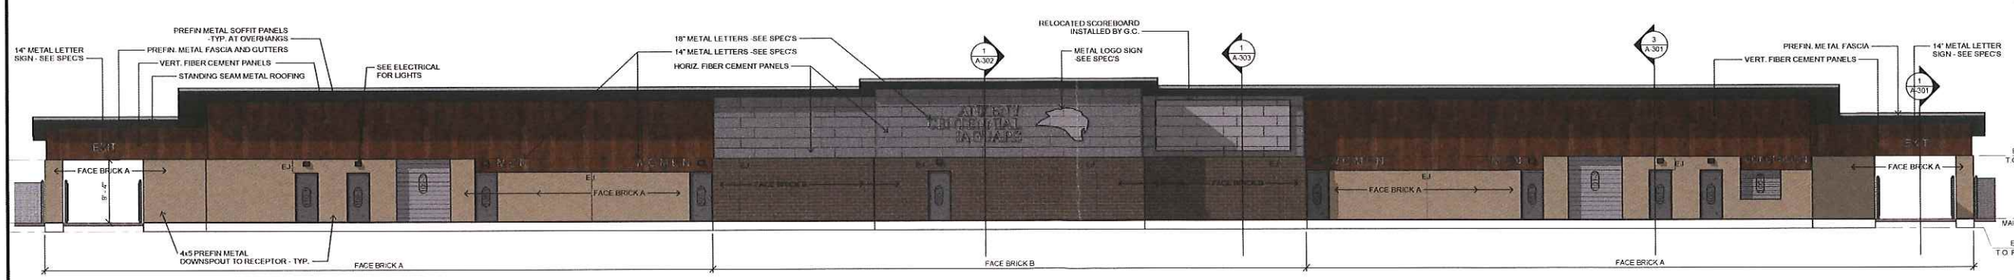

1 CS-200 NORTH ELEVATION - SERVICE BUILDING
1/8" = 1'-0"

frk architects + engineers
2800 westown parkway, suite 300 west des moines, iowa 50266
p 515.223.5190 f 515.223.7220 www.frk-aw.com

COPYRIGHT 2015 FREVERT-RAMSEY-KOBES ARCHITECTS ENGINEERS P.C. THIS DOCUMENT AND THE INFORMATION CONTAINED MAY NOT BE REPRODUCED OR EXCERPTED IN WHOLE OR IN PART WITHOUT THE EXPRESS WRITTEN PERMISSION OF FREVERT-RAMSEY-KOBES ARCHITECTS ENGINEERS P.C. UNAUTHORIZED COPYING OR DISCLOSURE OF CONSTRUCTION USE ARE PROHIBITED BY THE COPYRIGHT LAW

PROPOSED
CENTENNIAL H.S. ATHLETIC IMPROVEMENTS 2016
ANKENY COMMUNITY SCHOOL DISTRICT
ANKENY, IOWA

PROJECT NO.: 1023E00

DATE: 10/25/2016

REVISIONS:

DRAWING TITLE: ELEVATIONS

DRAWING NO.: CS-200