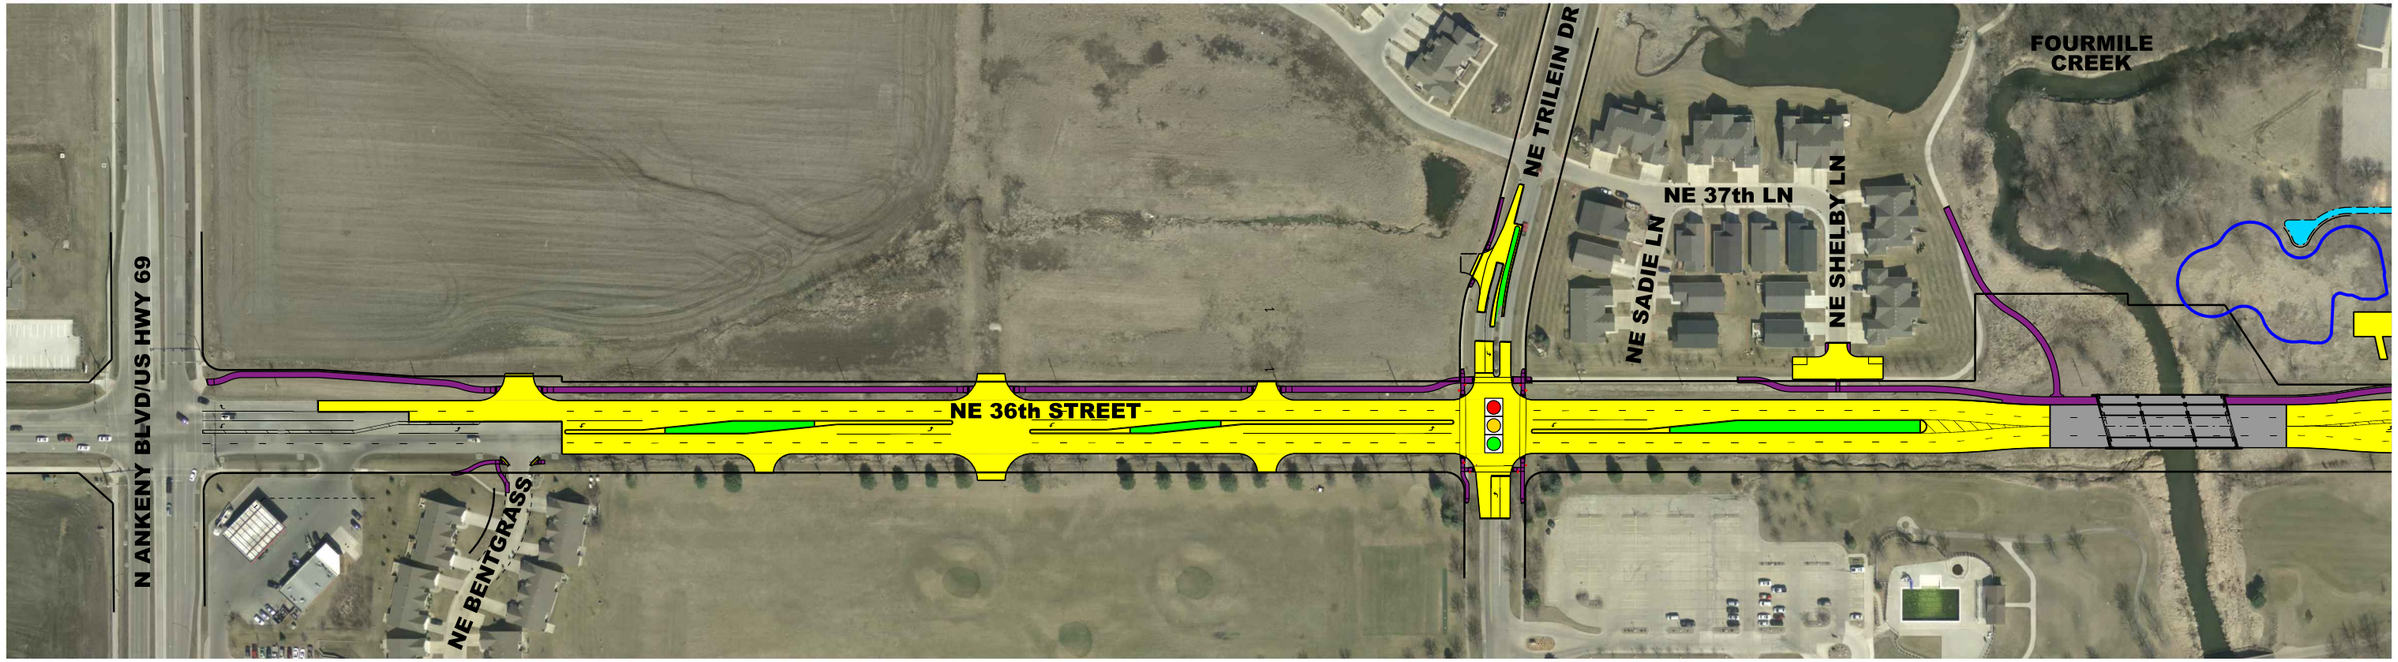

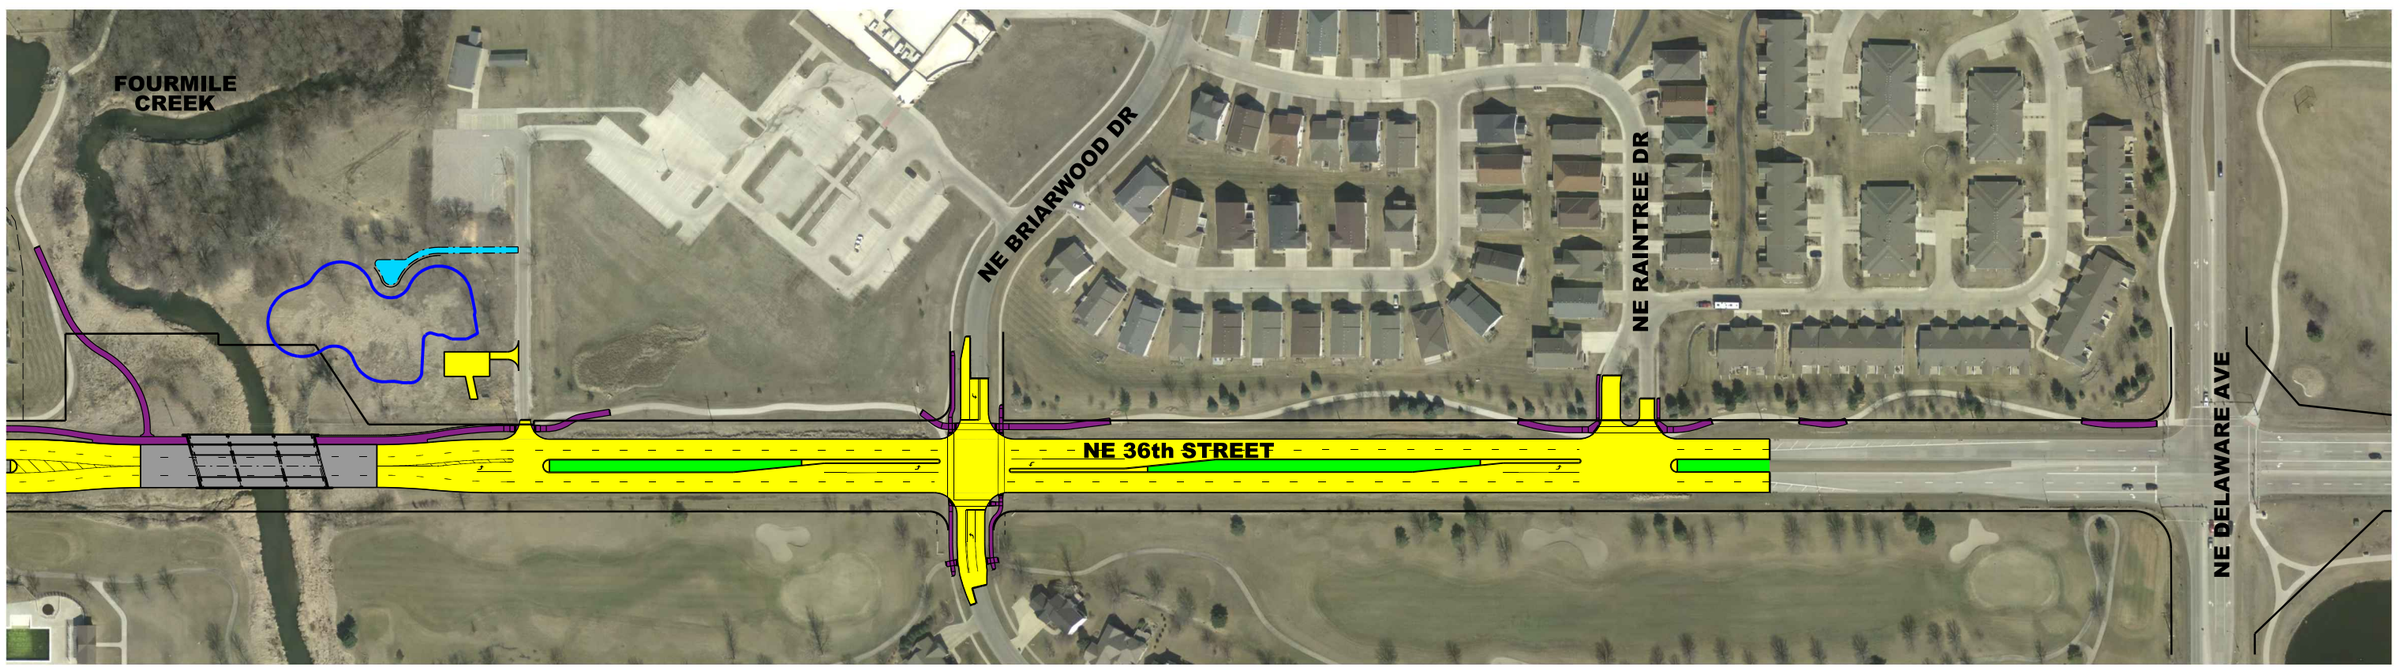

city of Ankeny
bringing it all together

IOWA DOT

NE 36TH STREET
ROADWAY RECONSTRUCTION
ANKENY, IA

LEGEND:
- PROPOSED PAVEMENT
- RAISED EARTH MEDIAN
- PROPOSED SIDEWALK
- WETLAND BASIN
- 2016 IMPROVEMENTS
- MOWED PATH
- PROPOSED TRAFFIC SIGNAL

PRELIMINARY
NOT FOR CONSTRUCTION

SNYDER & ASSOCIATES
Engineers and Planners

pw:\\SAAPWIS01.snyder-associates.com:ProjectWise\Documents\Snyder\Printing\Realtables\date.tbl 1:200
V8iColorHalfWeightPDF.pltcfg
c:\snyder\pw_data\jstoermer\dms06322\Project Location.dgn
jstoermer 4/21/2016