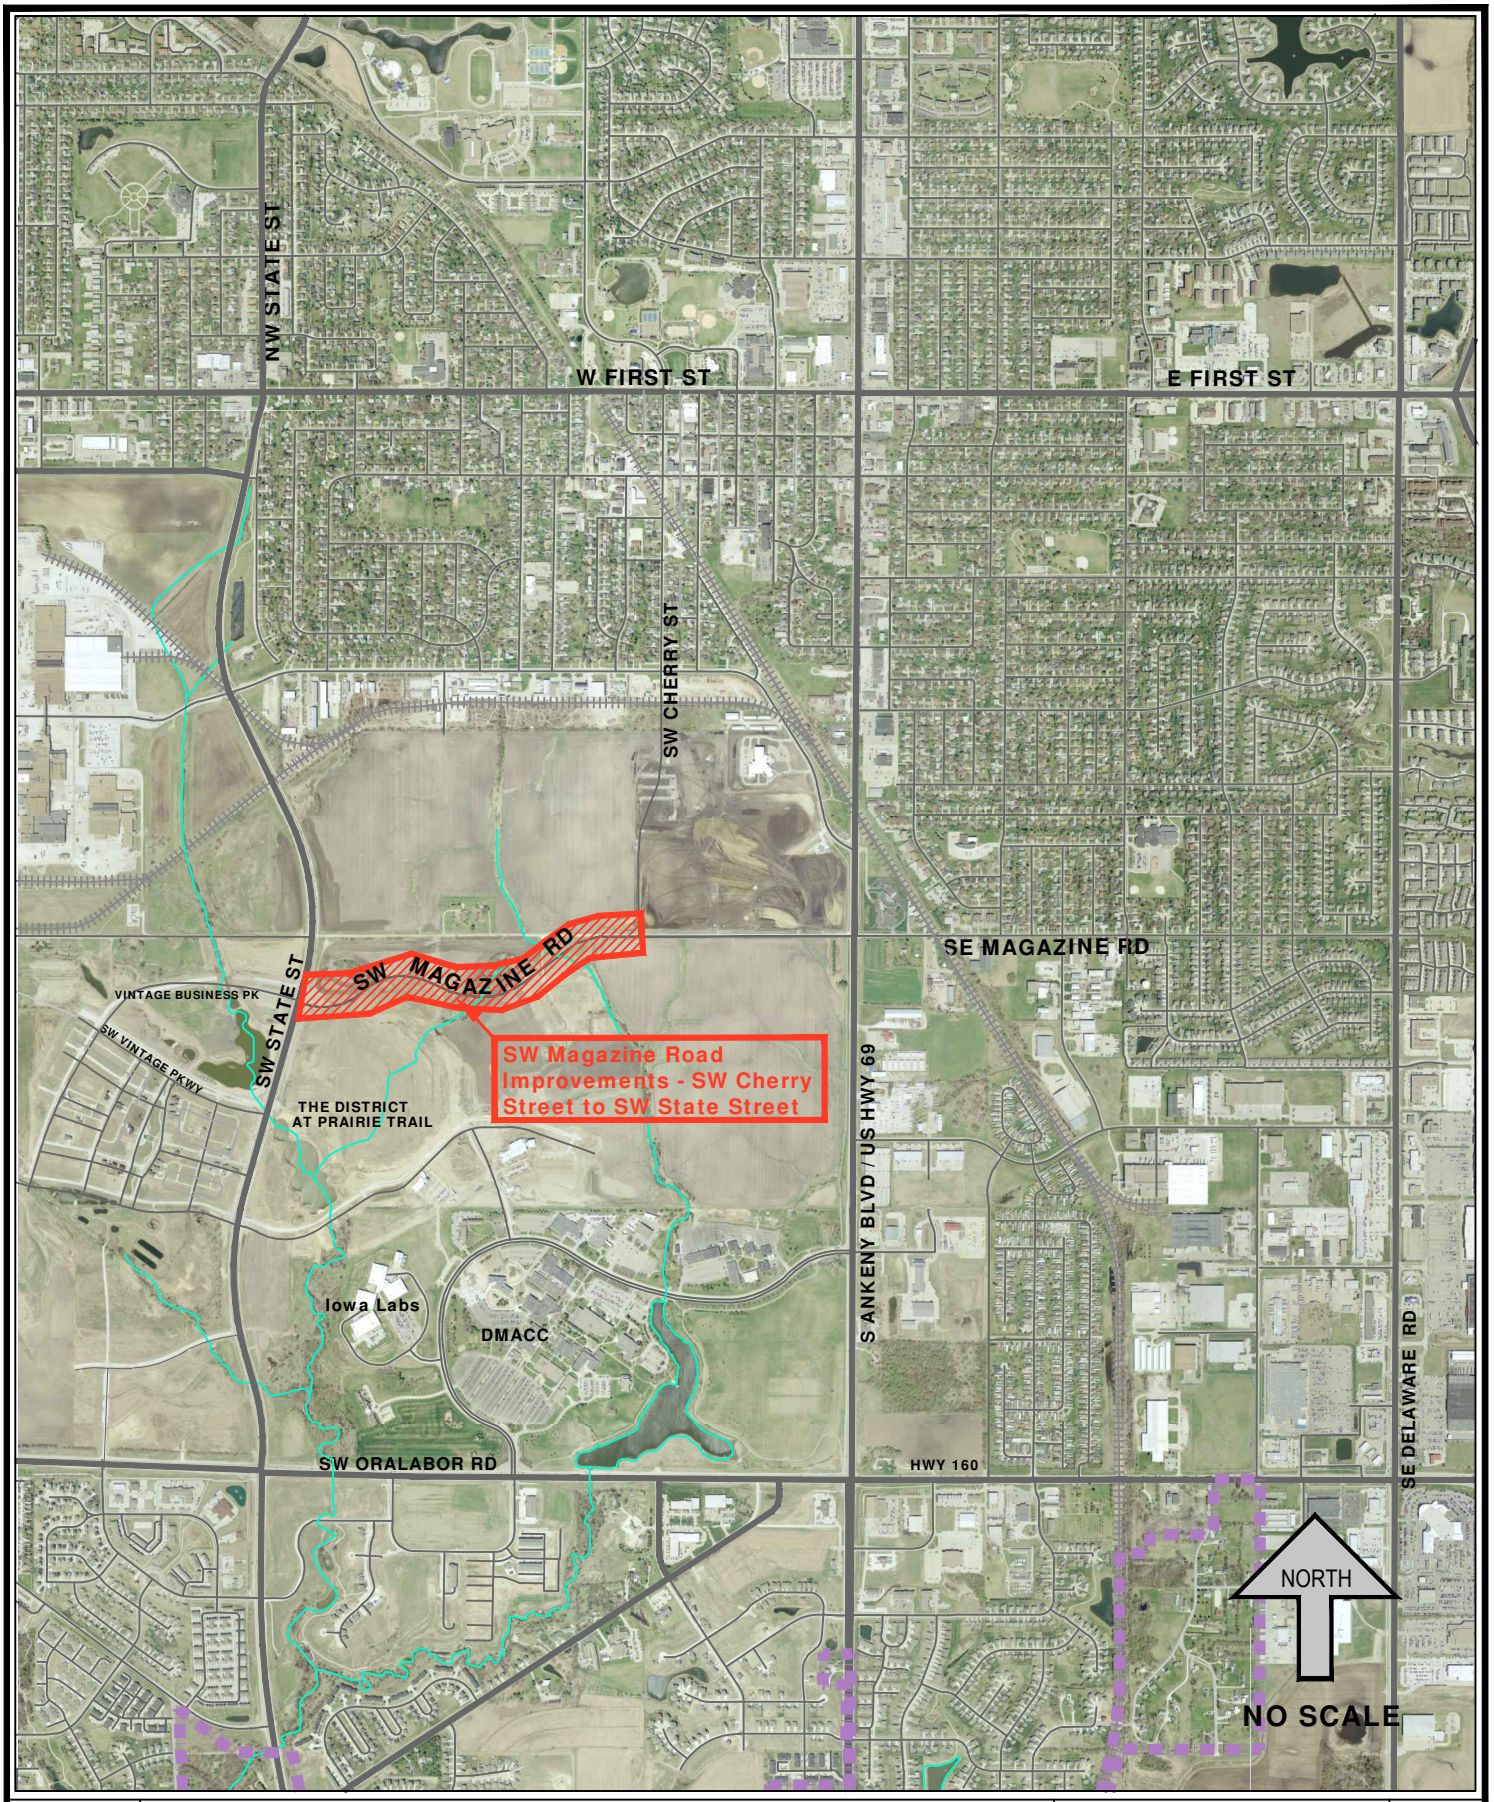

SHEET 01

SW MAGAZINE ROAD IMPROVEMENTS - SW CHERRY STREET TO SW STATE STREET

city of Ankeny
bringing it all together

ANOTHER CADD PRODUCT BY THE DIVISION OF ENGINEERING

S:\Public Works\Engineering Division\Public Works Projects\2010 Public Works\2010-SW Magazine Rd. from Cherry to State\SW Magazine Rd Cherry to State.dwg, 8/9/2010 1:48:10 PM