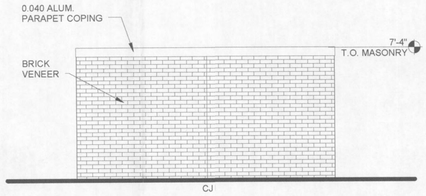

D5 TRASH - NORTH ELEVATION

1/4" = 1'-0"

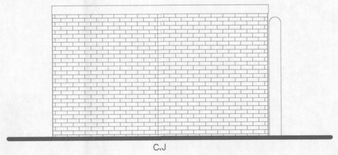

C5 TRASH - WEST ELEVATION

1/4" = 1'-0"

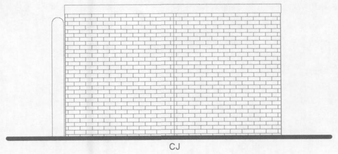

B5 TRASH - EAST ELEVATION

1/4" = 1'-0"

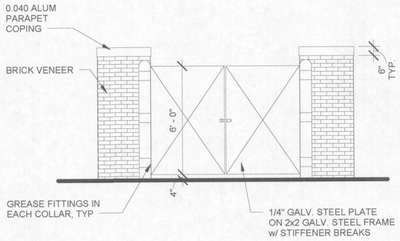

A4 TRASH - SOUTH ELEVATION

1/4" = 1'-0"

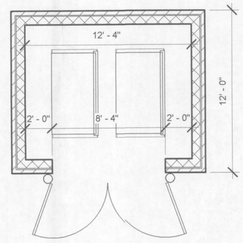

N

TRASH ENCLOSURE

3/16" = 1'-0"

Big Creek Design Group
design | planning | project management

119 Second Street, PO Box 169 Polk City, IA 50226
Tel. 515.984.3077 www.BigCreekDesignGroup.com

CIVIL ENGINEER
BISHOP ENGINEERING
3501 104th Street
Des Moines, Iowa 50322-0217
Tel. 515.276.0467 Fax 515.276.0217

ARCHITECT AND INTERIOR DESIGNER
BIG CREEK DESIGN GROUP
PO Box 169, 119 Second Street
Polk City, Iowa 50226
Tel. 515.984.3077

MEP
WOLIN MECHANICAL
1720 Fuller Road
West Des Moines, Iowa 50265
Tel. 515.243.5191

MEP
ERICKSON BALMER CONSTRUCTION
2453 106th Street
Urbandale, Iowa 50322
Tel. 515.252.1510

PROJECT NAME:

LAKE SHORE CENTER

810 EAST 1ST STREET
ANKENY, IOWA 50021

RECEIVED
NOV 30 2016
CITY OF ANKENY

OWNER :
WANDA MANOR COOPERATIVE

519 Summit Street
Iowa City, Iowa 52240

DRAWING ISSUE INFORMATION.
ISSUE FOR : CITY SUBMITTAL
ISSUE DATE : 11.23.2016

MARK	DATE	DESCRIPTION

MANAGEMENT INFORMATION.

PROJECT NO : 2016.109

CAD DWG FILE :

PRINCIPAL IN CHARGE : TIM OLSON
PROJECT ARCHITECT : TIM O.

DRAWN BY : HRH
CHECKED BY : TO

© 2016 BIG CREEK DESIGN GROUP
THESE DOCUMENTS HAVE BEEN PREPARED SPECIFICALLY FOR THE PROJECT REFERENCED ABOVE. THEY ARE NOT TO BE USED FOR OTHER PROJECTS OR IN LOCATIONS OTHER THAN SPECIFIED WITHOUT THE WRITTEN APPROVAL AND PARTICIPATION OF BIG CREEK DESIGN GROUP.

SHEET TITLE.

TRASH ENCLOSURE

SHEET NO.

A100

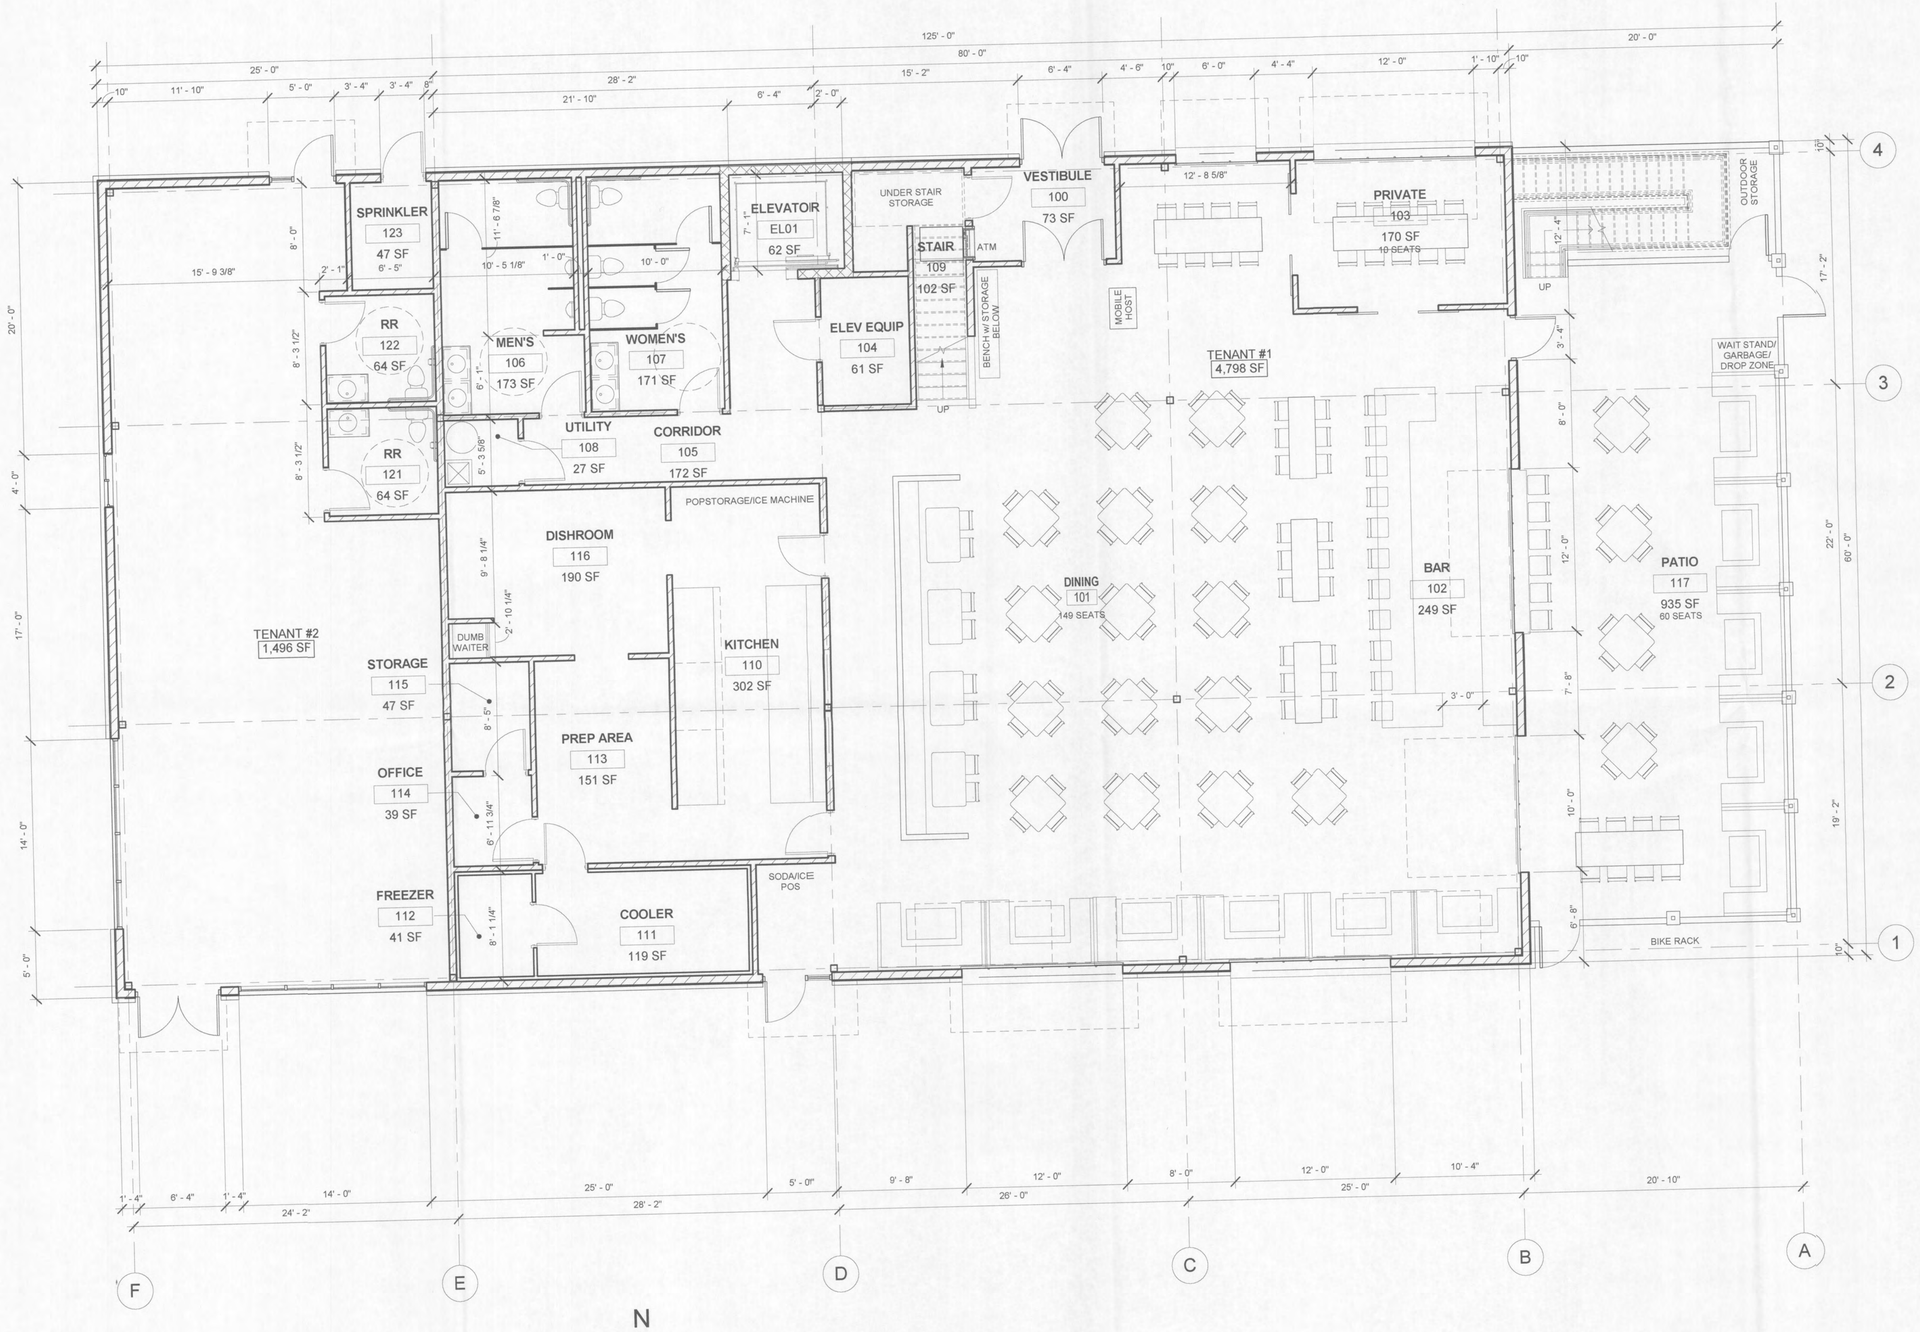

N

LEVEL ONE FLOOR PLAN

3/16" = 1'-0"

SQUARE FOOTAGES:

TENANT #1 =	4,798 SF
TENANT #2 =	1,496 SF
TOTAL =	6,294 SF

Big Creek Design Group
design | planning | project management
119 Second Street, PO Box 169 Polk City, IA 50226
Tel. 515.984.3077 www.BigCreekDesignGroup.com

CIVIL ENGINEER
BISHOP ENGINEERING
3501 104th Street
Des Moines, Iowa 50322-0217
Tel. 515.276.0467 Fax 515.276.0217

ARCHITECT AND INTERIOR DESIGNER
BIG CREEK DESIGN GROUP
PO Box 169, 119 Second Street
Polk City, Iowa 50226
Tel. 515.984.3077

MEP
WOLIN MECHANICAL
1720 Fuller Road
West Des Moines, Iowa 50265
Tel. 515.243.5191

MEP
ERICKSON BALMER CONSTRUCTION
2453 106th Street
Urbandale, Iowa 50322
Tel. 515.252.1510

PROJECT NAME:
LAKE SHORE CENTER

810 EAST 1ST STREET
ANKENY, IOWA 50021

OWNER:
WANDA MANOR COOPERATIVE
519 Summit Street
Iowa City, Iowa 52240

DRAWING ISSUE INFORMATION:
ISSUE FOR: CITY SUBMITTAL
ISSUE DATE: 11.23.2016

MARK	DATE	DESCRIPTION

MANAGEMENT INFORMATION:
PROJECT NO: 2016.109
CAD DWG FILE:
PRINCIPAL IN CHARGE: TIM OLSON PROJECT ARCHITECT: TIM O.
DRAWN BY: HRH CHECKED BY: TO

© 2016 BIG CREEK DESIGN GROUP
THESE DOCUMENTS HAVE BEEN PREPARED SPECIFICALLY FOR THE PROJECT REFERENCED ABOVE. THEY ARE NOT TO BE USED FOR OTHER PROJECTS OR IN LOCATIONS OTHER THAN SPECIFIED WITHOUT THE WRITTEN APPROVAL AND PARTICIPATION OF BIG CREEK DESIGN GROUP.

SHEET TITLE:
LEVEL ONE FLOOR PLAN

SHEET NO.
A101

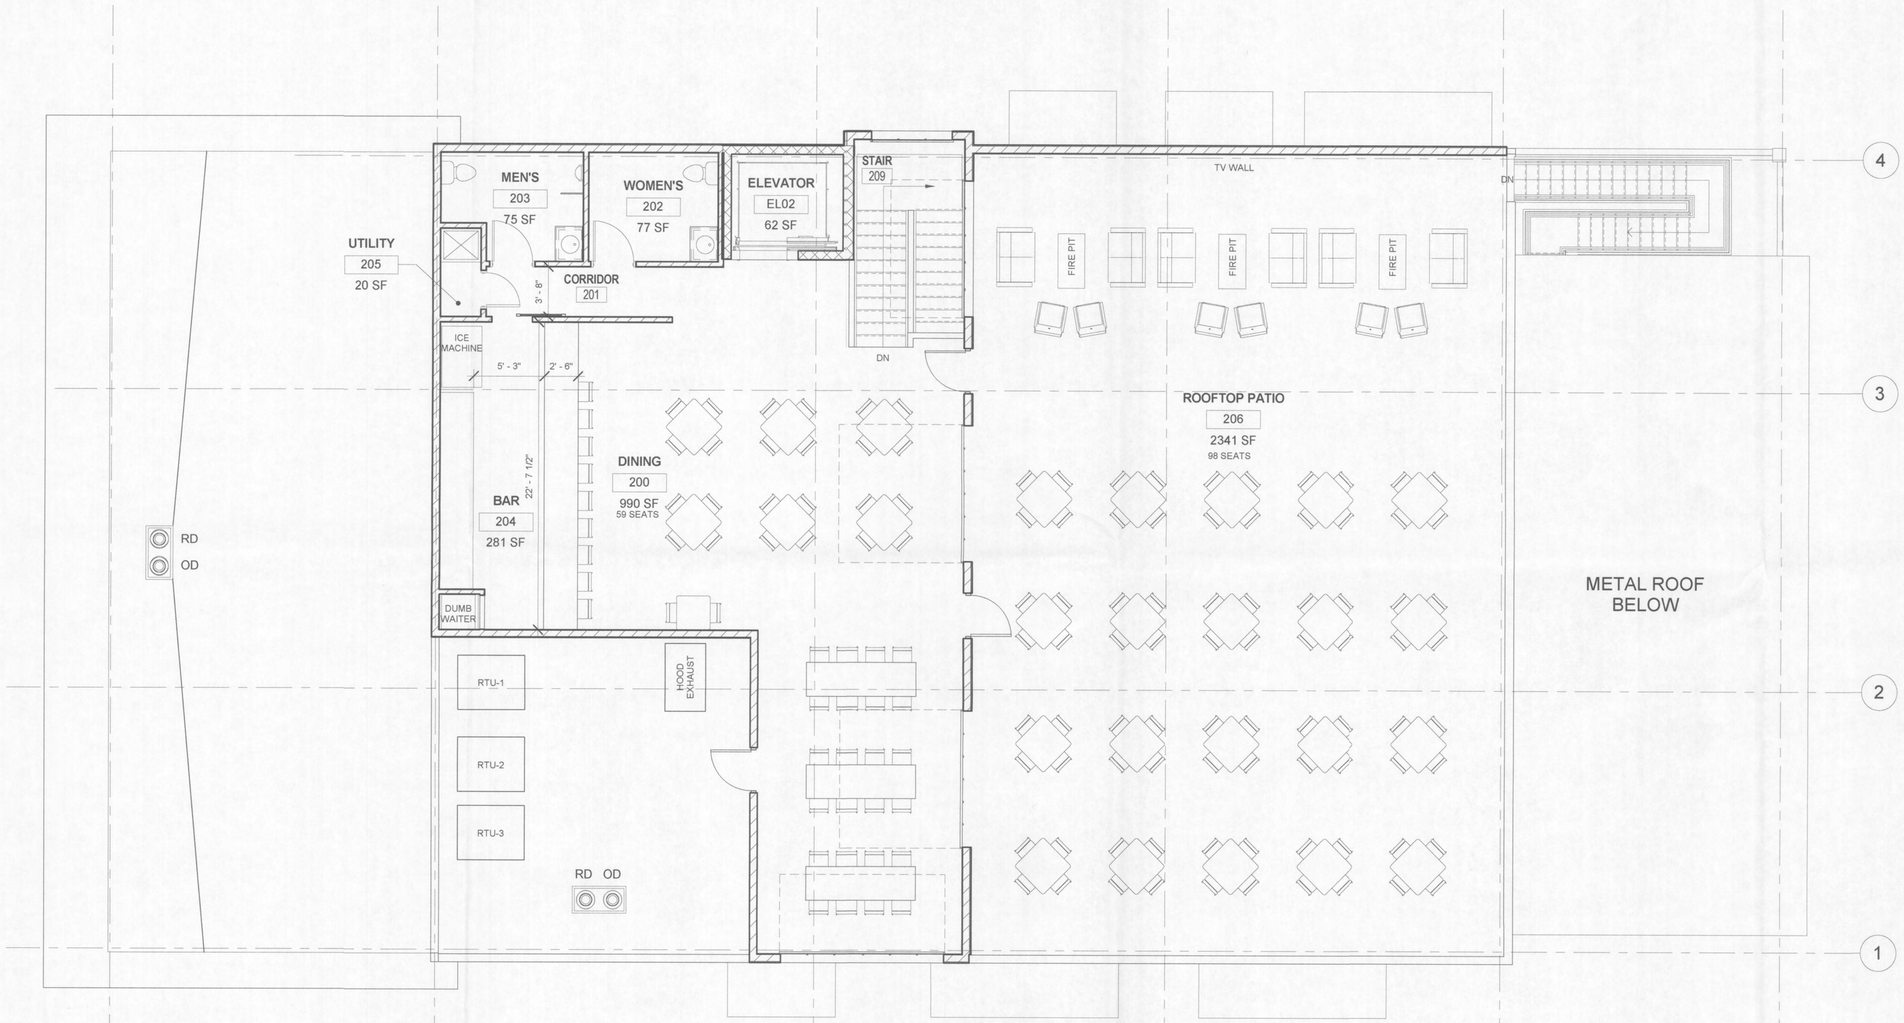

N

LEVEL TWO FLOOR PLAN

3/16" = 1'-0"

ENCLOSED = 1,773 SF
ROOFTOP PATIO = 2,359 SF
TOTAL = 4,132 SF

Big Creek Design Group
design | planning | project management

119 Second Street, PO Box 169 Polk City, IA 50226
Tel. 515.984.3077 www.BigCreekDesignGroup.com

CIVIL ENGINEER
BISHOP ENGINEERING
3501 104th Street
Des Moines, Iowa 50322-0217
Tel. 515.276.0467 Fax 515.276.0217

ARCHITECT AND INTERIOR DESIGNER
BIG CREEK DESIGN GROUP
PO Box 169, 119 Second Street
Polk City, Iowa 50226
Tel. 515.984.3077

MEP
WOLIN MECHANICAL
1720 Fuller Road
West Des Moines, Iowa 50265
Tel. 515.243.5191

MEP
ERICKSON BALMER CONSTRUCTION
2453 106th Street
Urbandale, Iowa 50322
Tel. 515.252.1510

PROJECT NAME
LAKE SHORE CENTER

810 EAST 1ST STREET
ANKENY, IOWA 50021

OWNER :
WANDA MANOR COOPERATIVE
519 Summit Street
Iowa City, Iowa 52240

DRAWING ISSUE INFORMATION.
ISSUE FOR : CITY SUBMITTAL
ISSUE DATE : 11.23.2016

MARK	DATE	DESCRIPTION

MANAGEMENT INFORMATION.
PROJECT NO : 2016.109
CAD DWG FILE :
PRINCIPAL IN CHARGE : TIM OLSON
PROJECT ARCHITECT : TIM O.
DRAWN BY : HRH
CHECKED BY : TO

© 2016 BIG CREEK DESIGN GROUP
THESE DOCUMENTS HAVE BEEN PREPARED SPECIFICALLY FOR THE PROJECT REFERENCED ABOVE. THEY ARE NOT TO BE USED FOR OTHER PROJECTS OR IN LOCATIONS OTHER THAN SPECIFIED WITHOUT THE WRITTEN APPROVAL AND PARTICIPATION OF BIG CREEK DESIGN GROUP.

SHEET TITLE.
LEVEL TWO FLOOR PLAN

SHEET NO.
A102

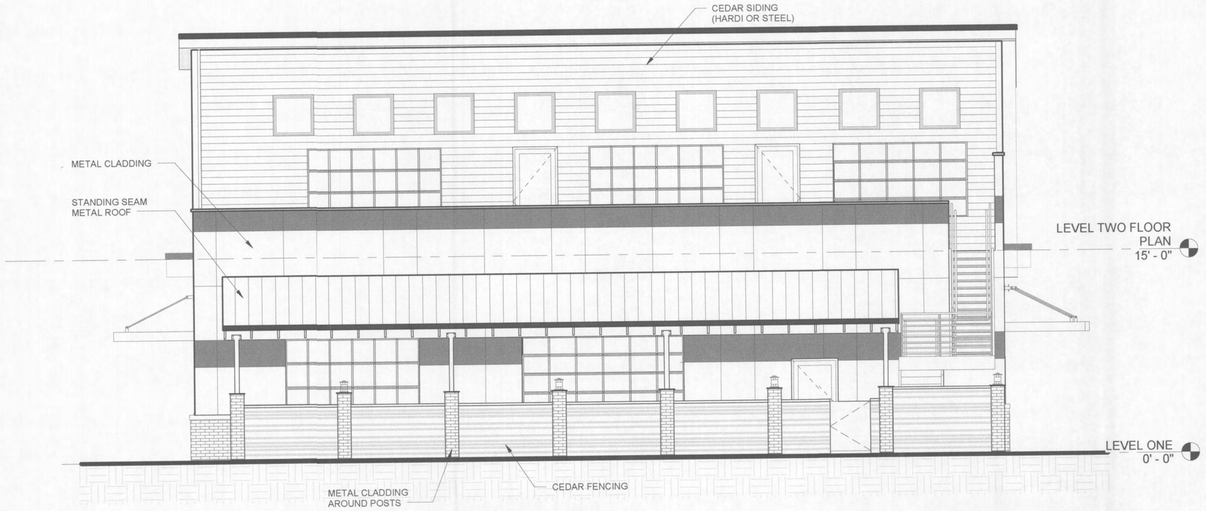

C1 EAST ELEVATION

3/16" = 1'-0"

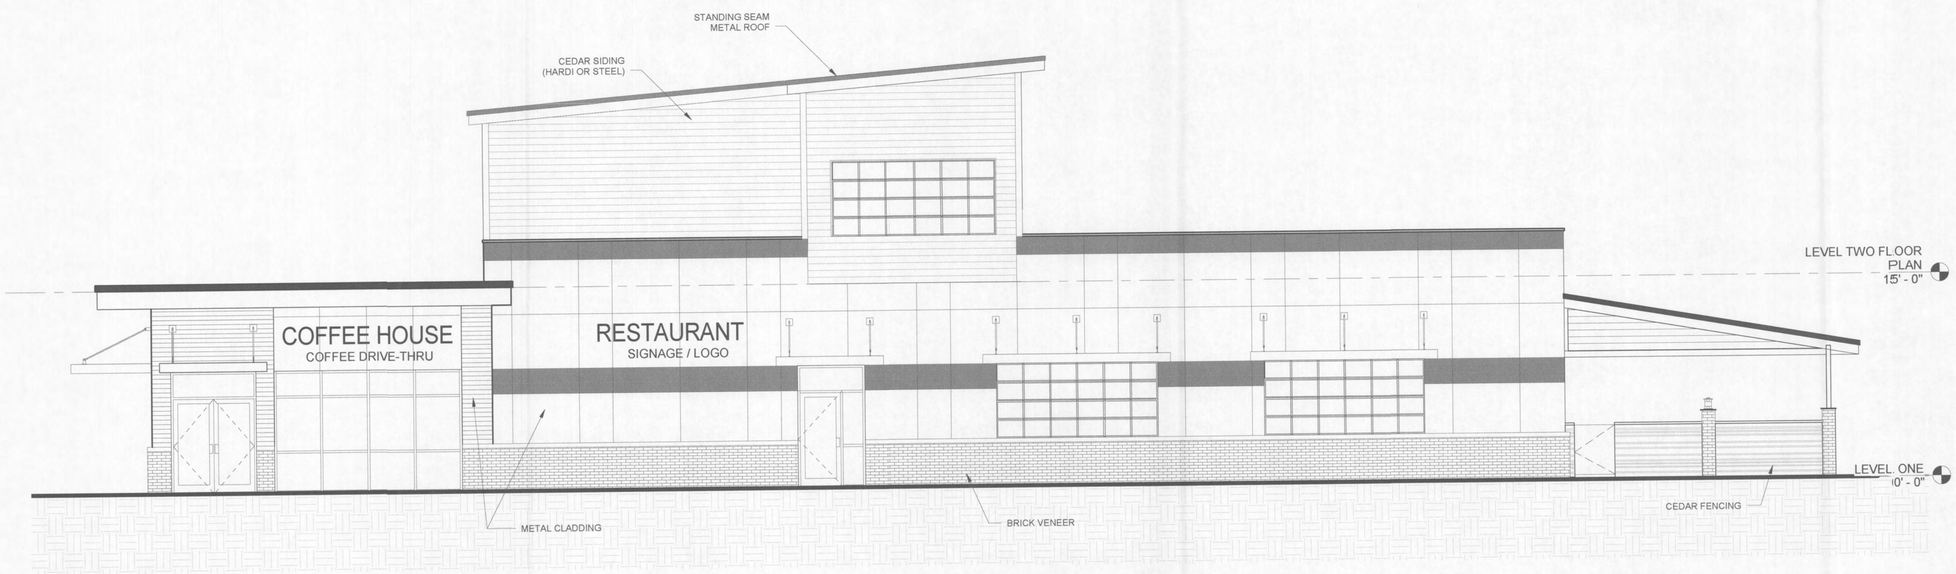

A1 SOUTH ELEVATION

3/16" = 1'-0"

Big Creek Design Group
design | planning | project management

119 Second Street, PO Box 169 Polk City, IA 50226
Tel. 515.984.3077 www.BigCreekDesignGroup.com

CIVIL ENGINEER
BISHOP ENGINEERING
3501 104th Street
Des Moines, Iowa 50322-0217
Tel. 515.276.0467 Fax 515.276.0217

ARCHITECT AND INTERIOR DESIGNER
BIG CREEK DESIGN GROUP
PO Box 169, 119 Second Street
Polk City, Iowa 50226
Tel. 515.984.3077

MEP
WOLIN MECHANICAL
1720 Fuller Road
West Des Moines, Iowa 50265
Tel. 515.243.5191

MEP
ERICKSON BALMER CONSTRUCTION
2453 106th Street
Urbandale, Iowa 50322
Tel. 515.252.1510

PROJECT NAME.

LAKE SHORE CENTER

810 EAST 1ST STREET
ANKENY, IOWA 50021

OWNER :
WANDA MANOR COOPERATIVE
519 Summit Street
Iowa City, Iowa 52240

DRAWING ISSUE INFORMATION.
ISSUE FOR : CITY SUBMITTAL
ISSUE DATE : 11.23.2016

MARK	DATE	DESCRIPTION

MANAGEMENT INFORMATION.

PROJECT NO : 2016.109

CAD DWG FILE :

PRINCIPAL IN CHARGE : TIM OLSON
PROJECT ARCHITECT : TIM O.

DRAWN BY : HRH
CHECKED BY : TO

© 2016 BIG CREEK DESIGN GROUP
THESE DOCUMENTS HAVE BEEN PREPARED SPECIFICALLY FOR THE PROJECT REFERENCED ABOVE. THEY ARE NOT TO BE USED FOR OTHER PROJECTS OR IN LOCATIONS OTHER THAN SPECIFIED WITHOUT THE WRITTEN APPROVAL AND PARTICIPATION OF BIG CREEK DESIGN GROUP.

SHEET TITLE.

EXTERIOR ELEVATIONS

SHEET NO.

A200

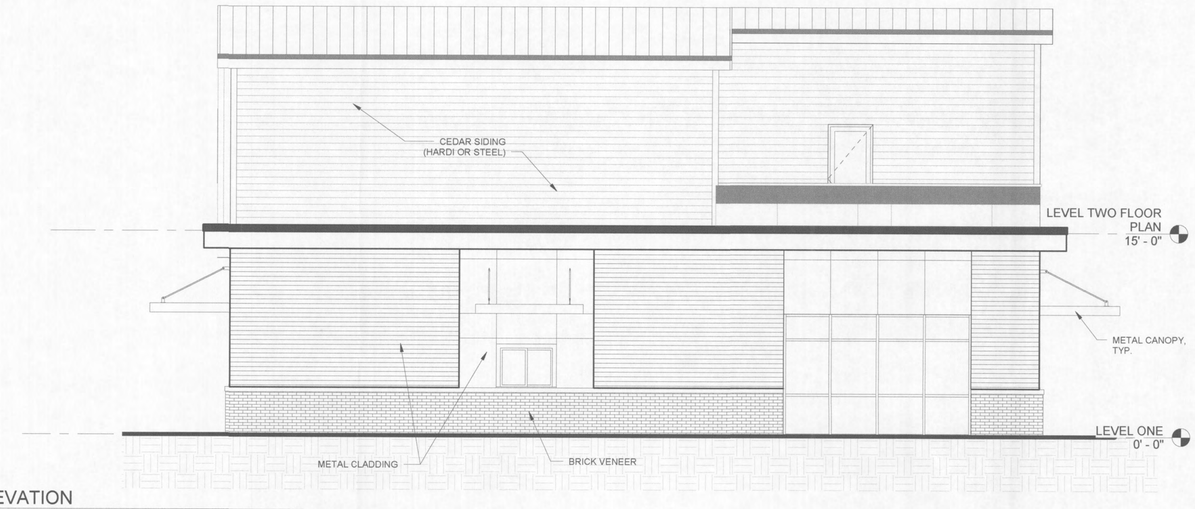

C1 WEST ELEVATION

3/16" = 1'-0"

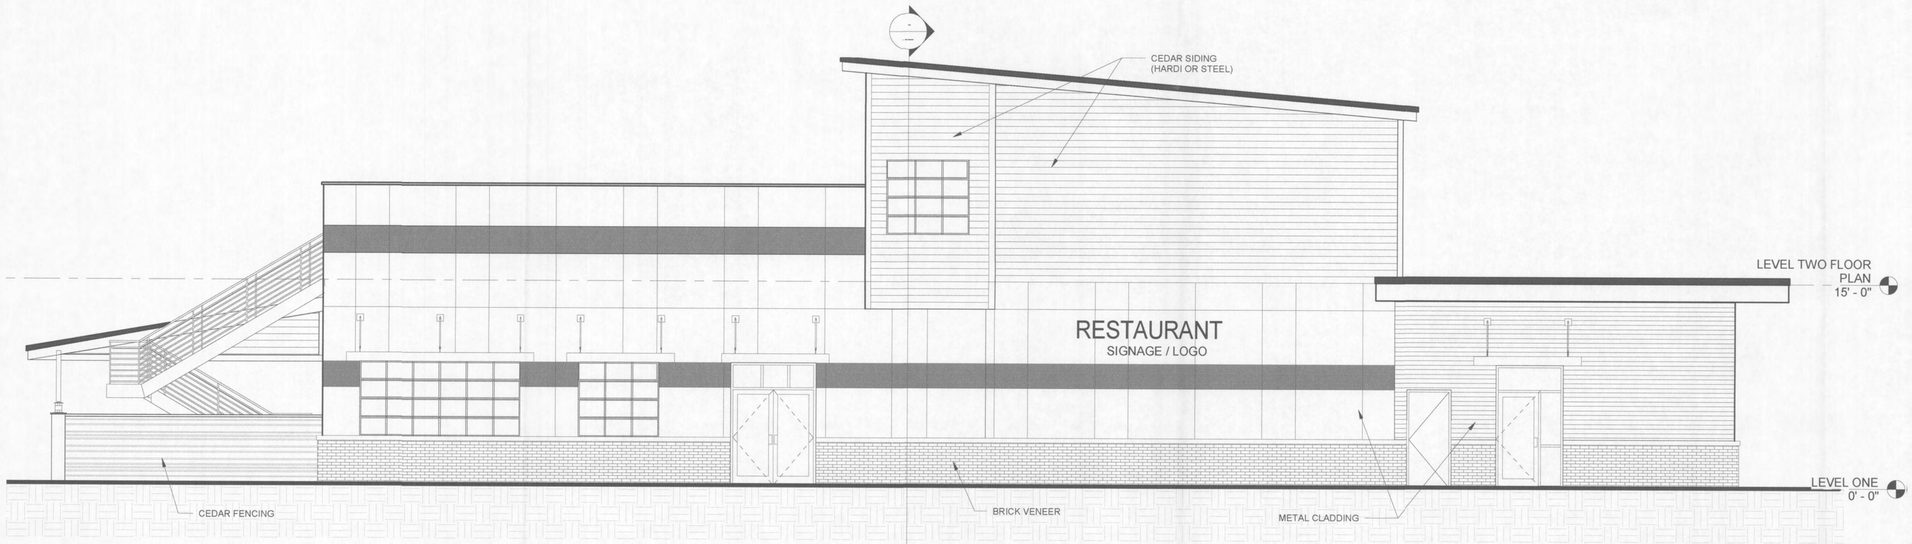

A1 NORTH ELEVATION

3/16" = 1'-0"

Big Creek Design Group
design | planning | project management

119 Second Street, PO Box 169 Polk City, IA 50226
Tel. 515.984.3077 www.BigCreekDesignGroup.com

CIVIL ENGINEER
BISHOP ENGINEERING
3501 104th Street
Des Moines, Iowa 50322-0217
Tel. 515.276.0467 Fax 515.276.0217

ARCHITECT AND INTERIOR DESIGNER
BIG CREEK DESIGN GROUP
PO Box 169, 119 Second Street
Polk City, Iowa 50226
Tel. 515.984.3077

MEP
WOLIN MECHANICAL
1720 Fuller Road
West Des Moines, Iowa 50265
Tel. 515.243.5191

MEP
ERICKSON BALMER CONSTRUCTION
2453 106th Street
Urbandale, Iowa 50322
Tel. 515.252.1510

PROJECT NAME

LAKE SHORE CENTER

810 EAST 1ST STREET
ANKENY, IOWA 50021

OWNER :

WANDA MANOR COOPERATIVE

519 Summit Street
Iowa City, Iowa 52240

DRAWING ISSUE INFORMATION.

ISSUE FOR : CITY SUBMITTAL
ISSUE DATE : 11.23.2016

MARK	DATE	DESCRIPTION

MANAGEMENT INFORMATION.

PROJECT NO : 2016.109

CAD DWG FILE :

PRINCIPAL IN CHARGE : TIM OLSON PROJECT ARCHITECT : TIM O.

DRAWN BY : HRH CHECKED BY : TO

© 2016 BIG CREEK DESIGN GROUP

THESE DOCUMENTS HAVE BEEN PREPARED SPECIFICALLY FOR THE PROJECT REFERENCED ABOVE. THEY ARE NOT TO BE USED FOR OTHER PROJECTS OR IN LOCATIONS OTHER THAN SPECIFIED WITHOUT THE WRITTEN APPROVAL AND PARTICIPATION OF BIG CREEK DESIGN GROUP.

SHEET TITLE.

EXTERIOR ELEVATIONS

SHEET NO.

A201