1 NORTH ELEVATION
SCALE: 3/32" = 1'-0"

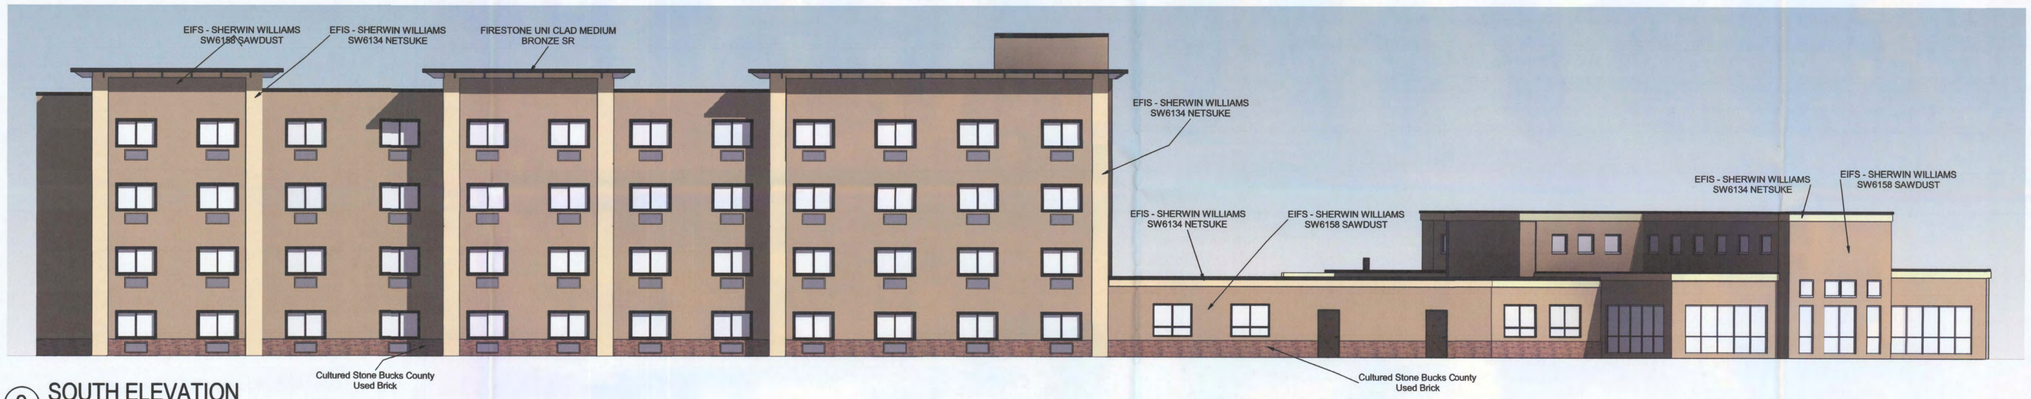

2 SOUTH ELEVATION
SCALE: 3/32" = 1'-0"

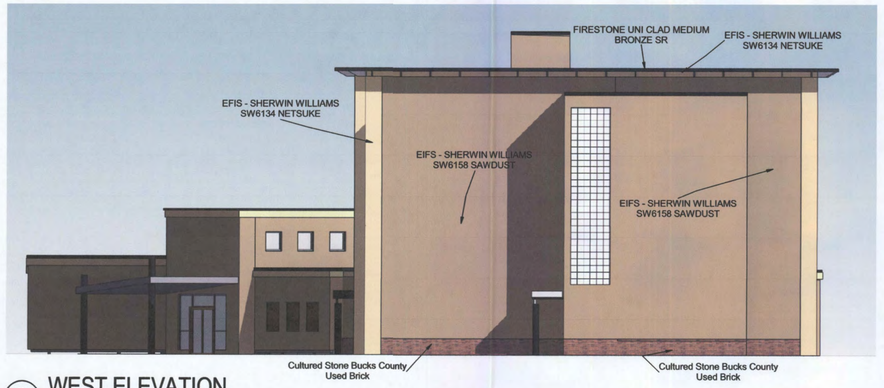

3 WEST ELEVATION
SCALE: 3/32" = 1'-0"

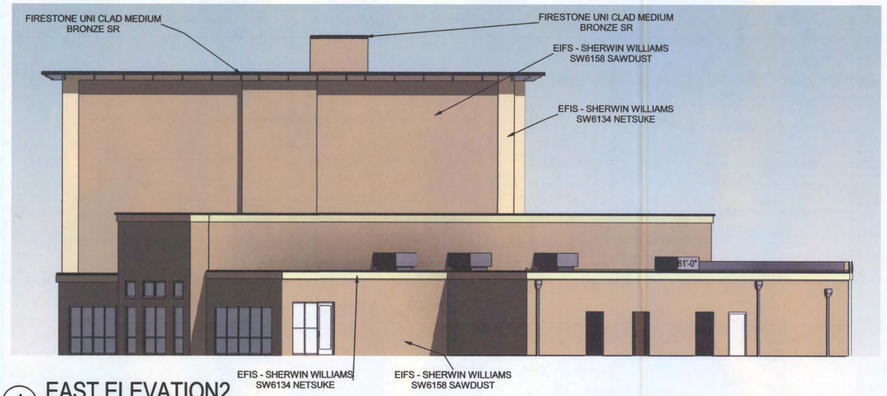

4 EAST ELEVATION2
SCALE: 3/32" = 1'-0"

WERTZBERGER ARCHITECTS P.C.
107 NICHOLAS DRIVE
MARSHALLTOWN, IA 50158
TEL: 641.753.0866
FAX: 641.753.3136
www.wertzbergerarchitects.com

Best Western - Ankeny, IA Exterior Materials Prototyp Finishes

Ankeny, IA

Project No: 16001

#	Description	Date

This drawing and the details on it are the sole property of the architect and may be used for this specific project only. It shall not be loaned, copied, or reproduced, in whole or in part, for any other purpose or project without the written consent of the architect.

Copyright 2016 by Wertzberger Architects, P.C.

Seal

FOR SITE PLAN REVIEW

The Professional Architects seal affixed to this sheet applies only to the material and items shown on this sheet. All drawing, instruments or other documents not exhibiting this seal shall not be considered prepared by this architect and this architect expressly disclaims any and all responsibility for such plans, drawings, or documents not exhibiting this seal.

Date: 11/17/16

Scale: 3/32" = 1'-0"

Sheet Title

EXTERIOR ELEVATIONS

Sheet Number

A201