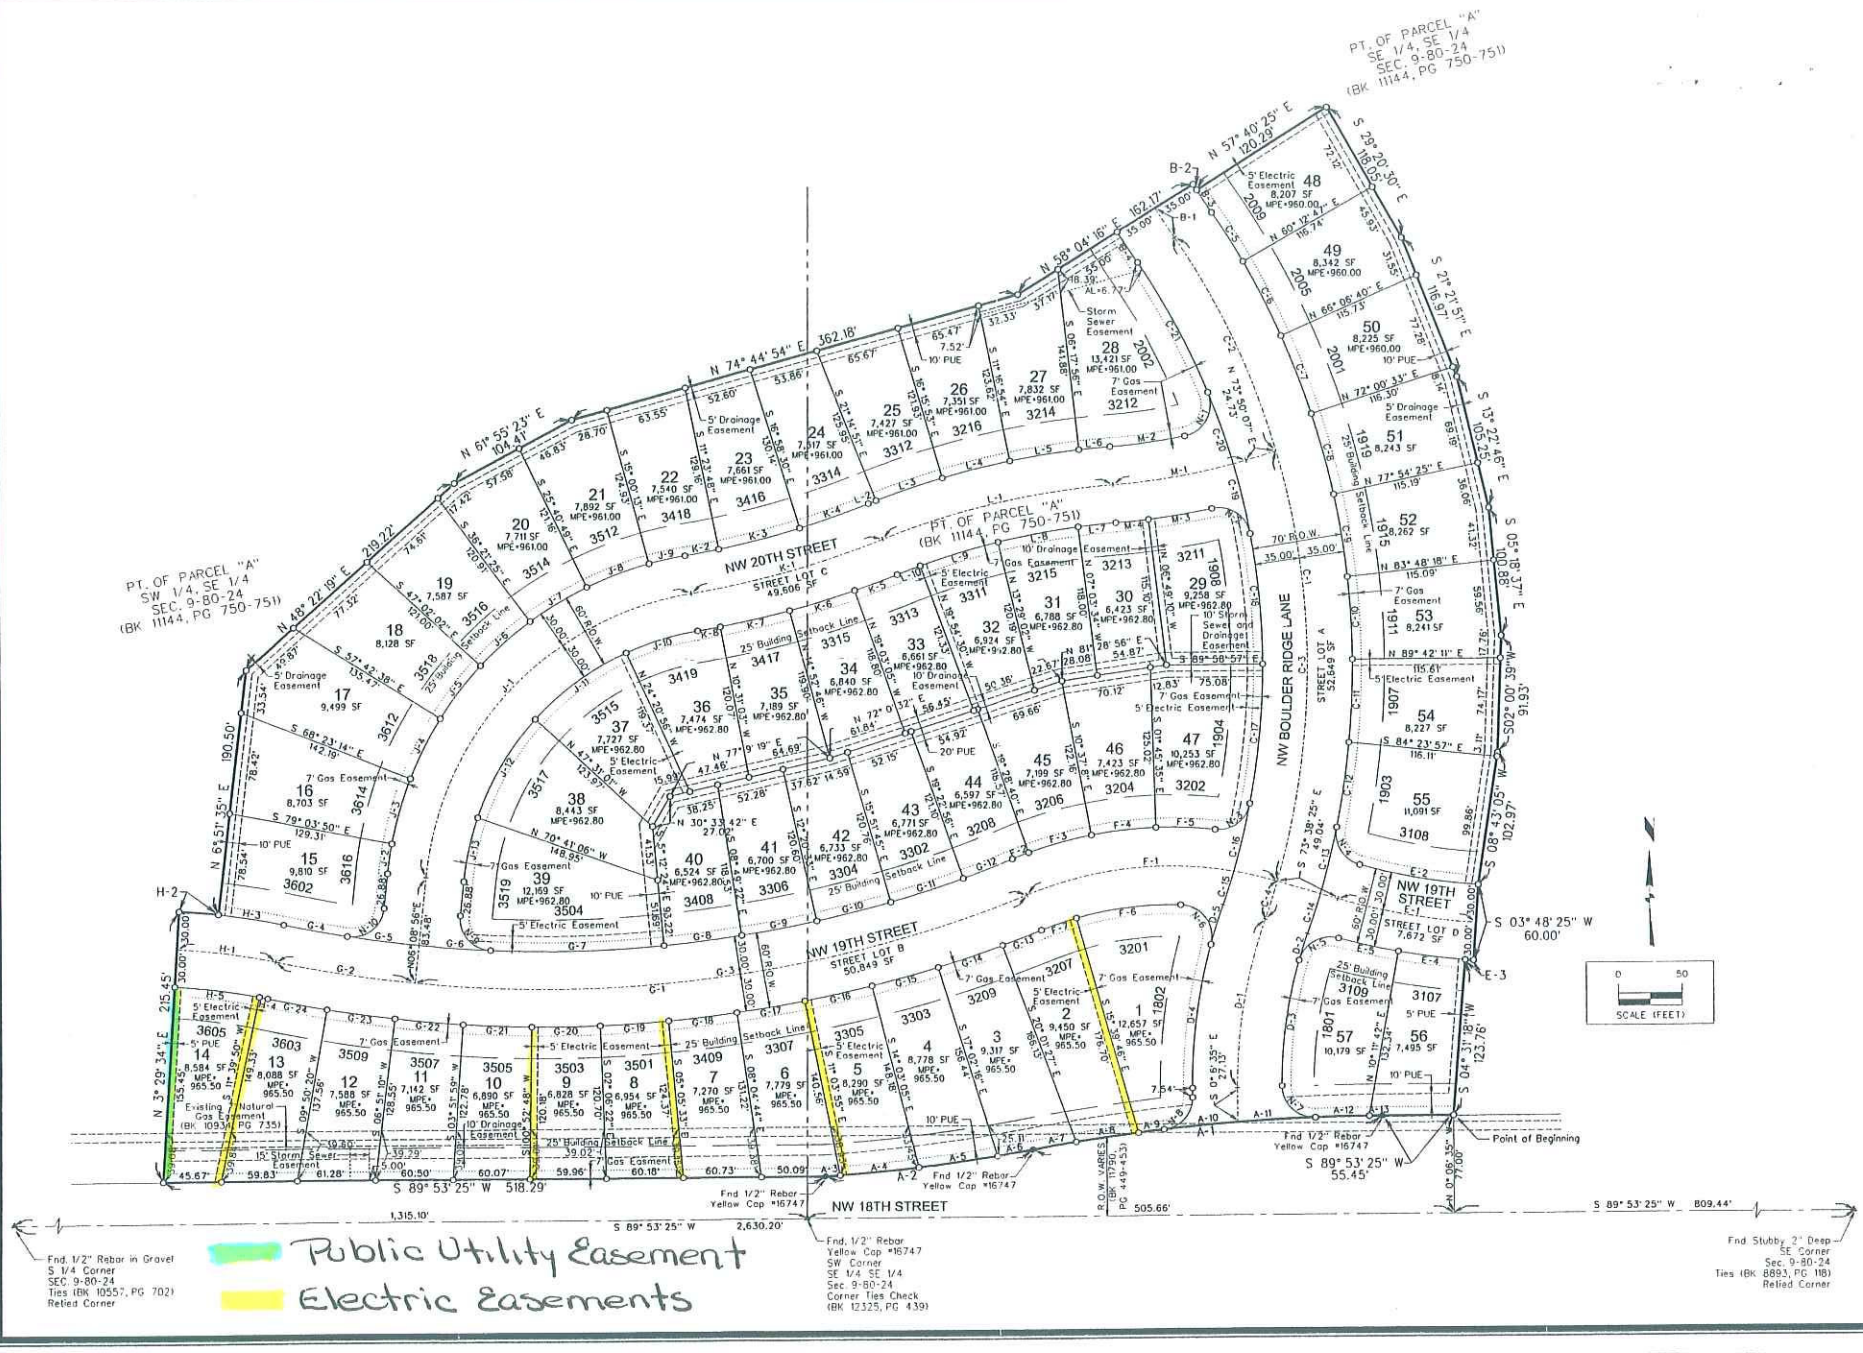

MARK	REVISION	DATE	BY
3	ADDED ELECTRIC EASEMENTS	06/05/08	AWS
2	REVISED PER CITY COMMENTS	04/11/08	AWS
1	REVISED PER CITY COMMENTS	03/28/08	AWS

Engineer: CDD | Checked By: BKC | Scale: 1"= 50'
Technician: AWS | Date: 02-29-08 | Field Bk: Pg:
Project No: 108-0116
File No: D-

Sheet 4 of 17

CHIMNEY POINT PLAT 1

FINAL PLAT (PAGE 2 OF 2)

ANKENY, IOWA

SNYDER & ASSOCIATES

2727 S.W. SNYDER BLVD.
ANKENY, IOWA 50023
515-964-2020

ATLANTIC, IA 712-243-6505
CEDAR RAPIDS, IA 319-362-9394
CO. BLUFFS, IA 712-322-3202
MARYVILLE, MO 660-562-8888
ST. JOSEPH, MO 816-364-5222

108-0116 | D-

Sheet 4 of 17