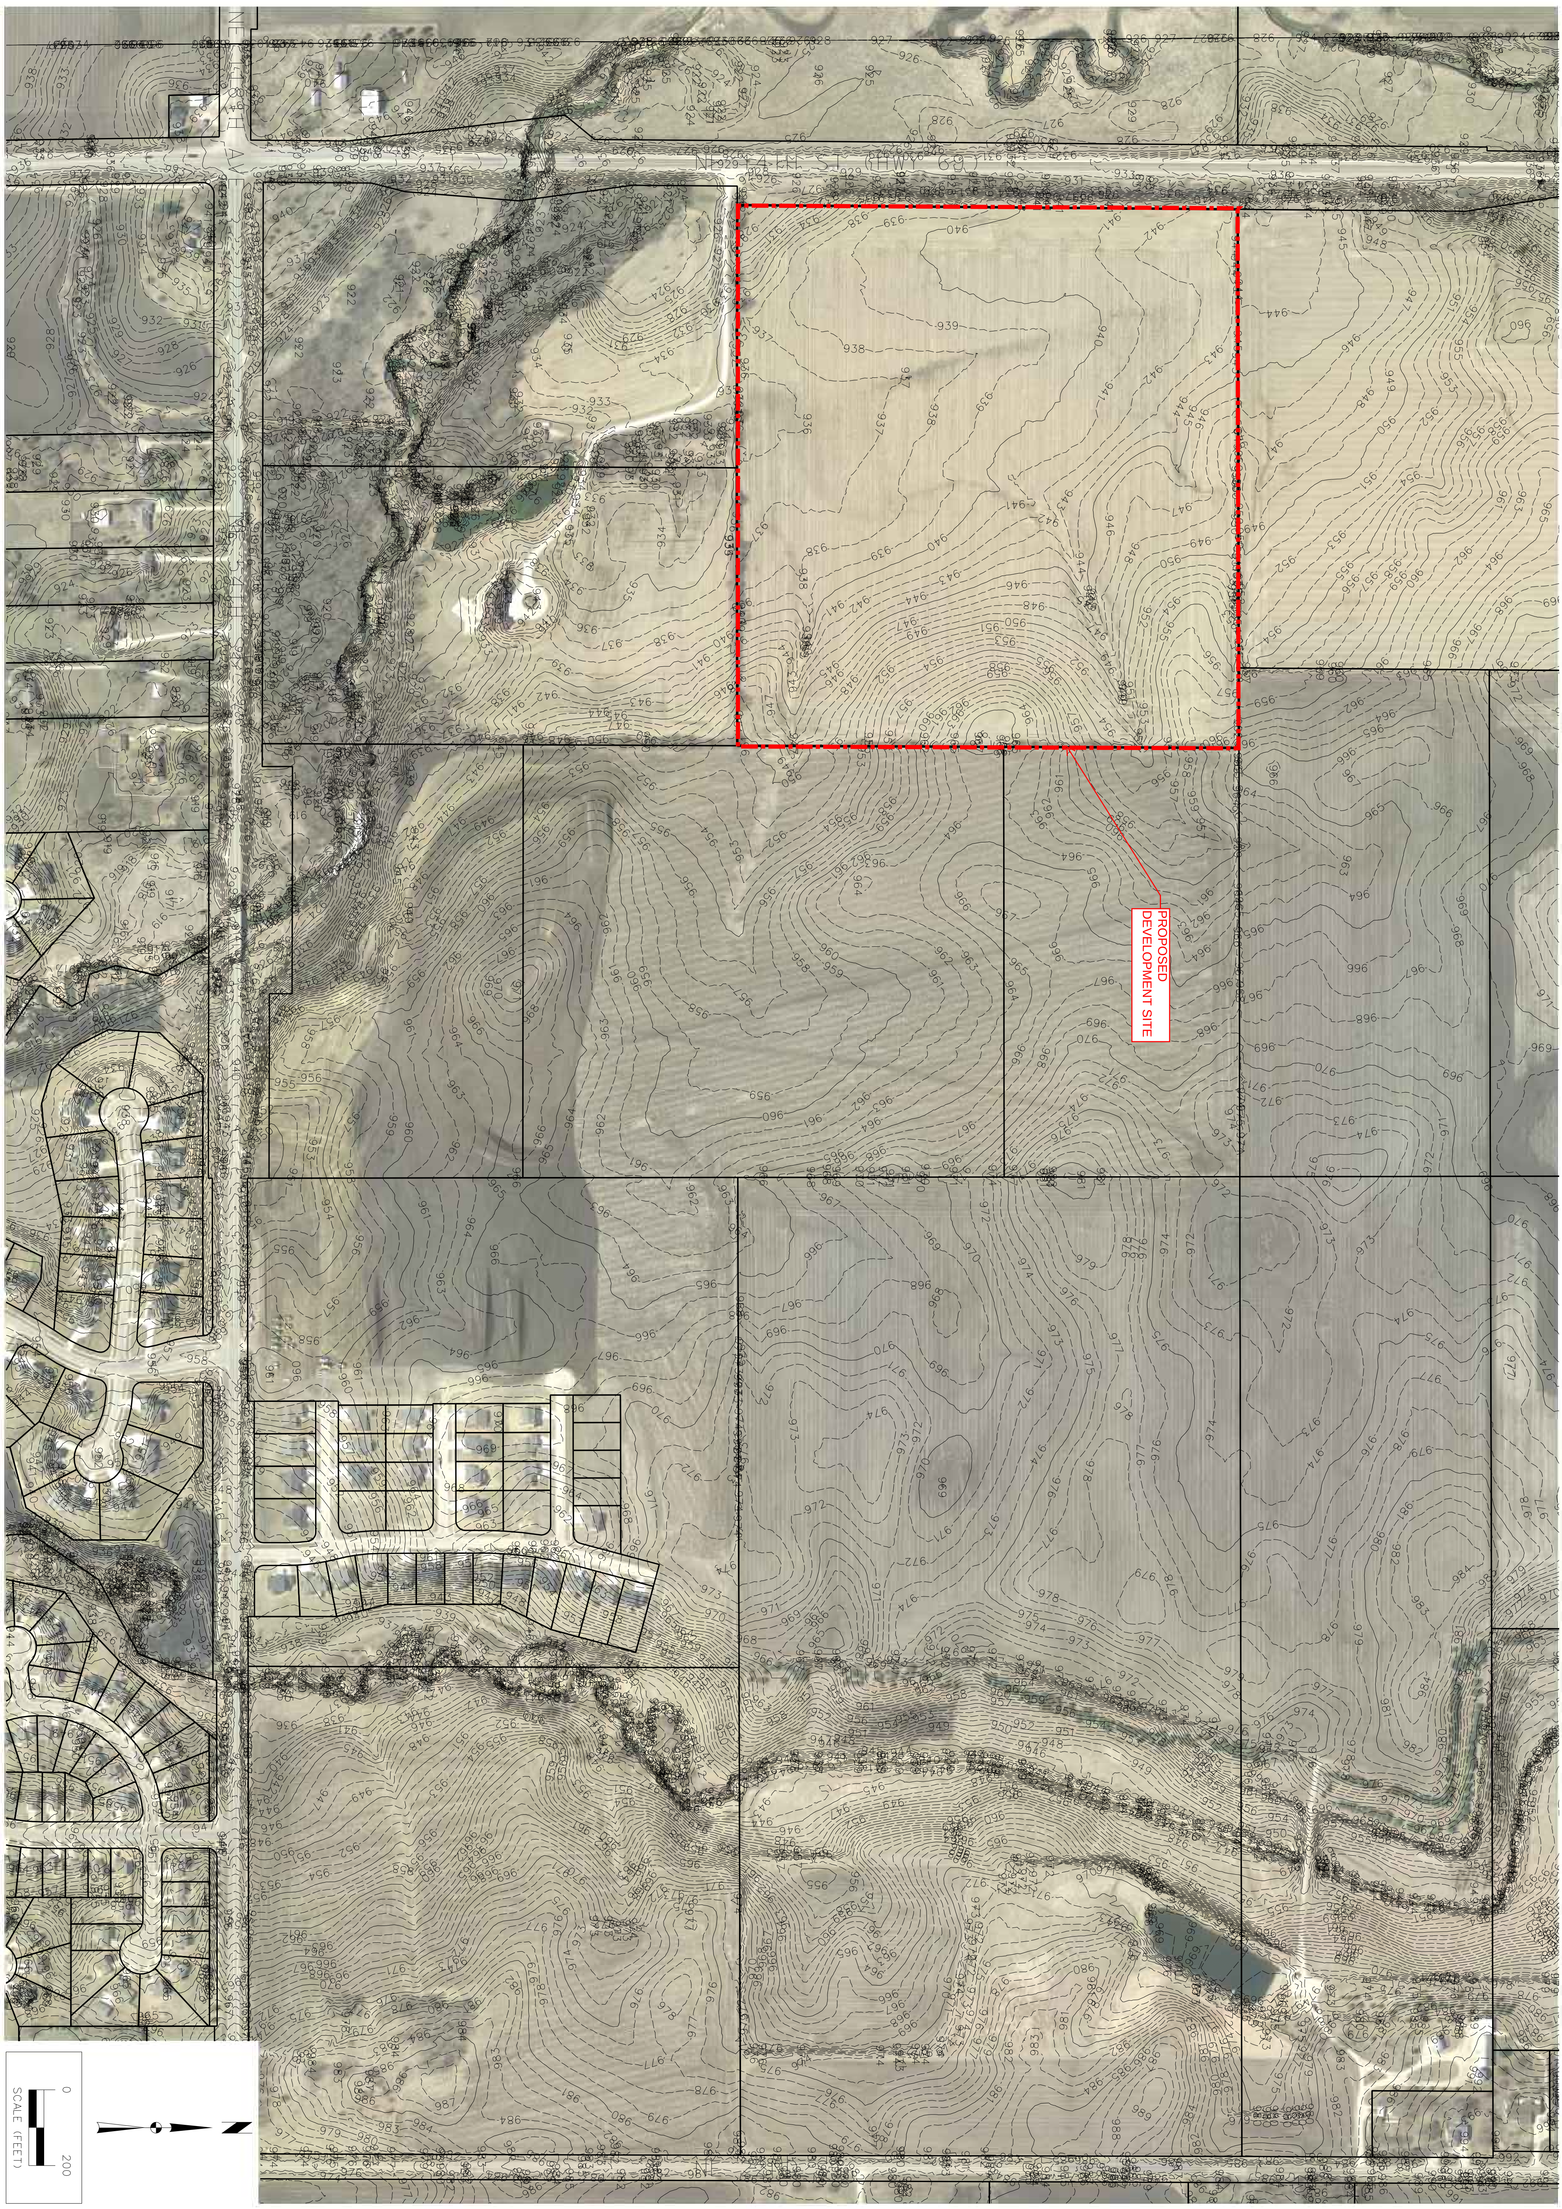

NE 14TH ST (HWY69) AND NE 54TH ST

CONCEPT LAYOUT

ANKENY, IOWA

SNYDER & ASSOCIATES, INC.

2727 S.W. SNYDER BLVD.
ANKENY, IOWA 50023
515-964-2020 | www.snyder-associates.com

MARK	REVISION	DATE	BY

Engineer: XXX	Checked By: XXX	Scale: 1"= 200'	
Technician: TLS	Date: 09/26/16	Field Bk:	Pg:
Project No: xxxxxx		Sheet 1 of 1	

Project No: xxxxxx

Sheet 1 of 1