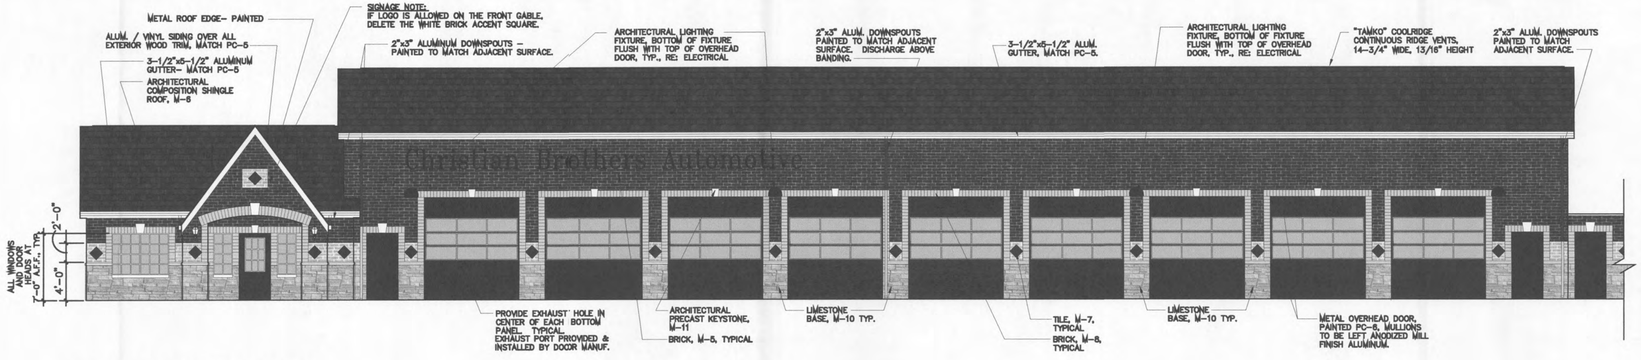

5 FRONT ELEVATION
SCALE: 1/8" = 1'- 0"

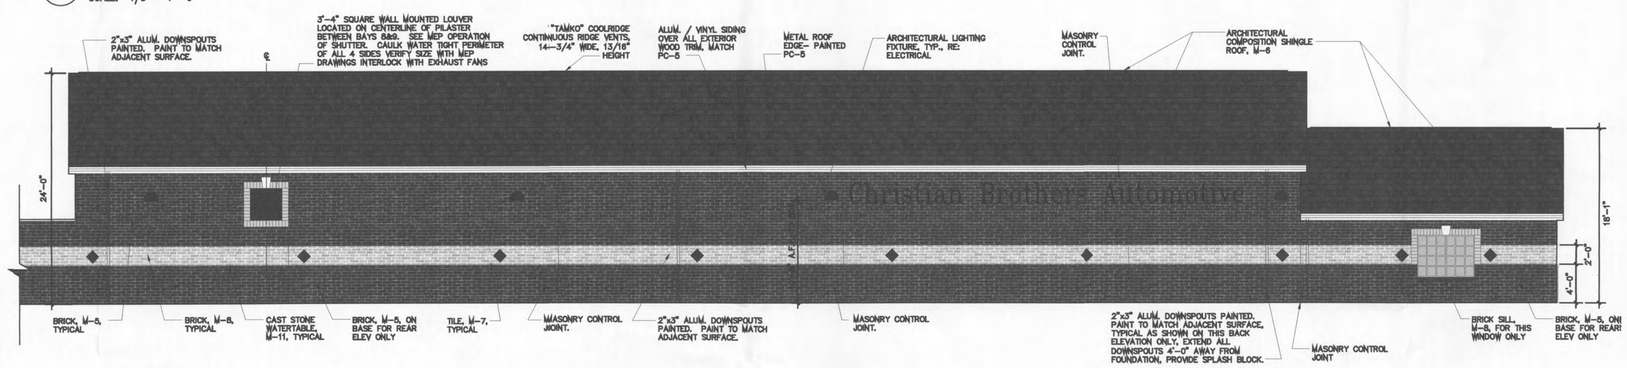

4 BACK ELEVATION
SCALE: 1/8" = 1'- 0"

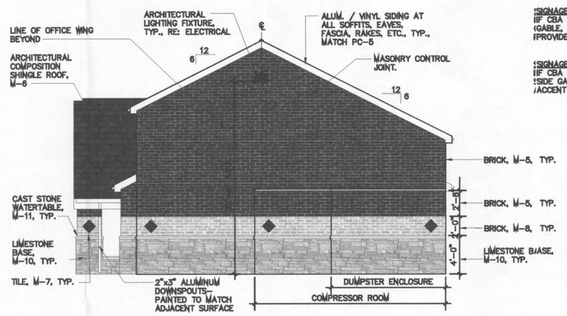

3 RIGHT SIDE ELEVATION
SCALE: 1/8" = 1'- 0"

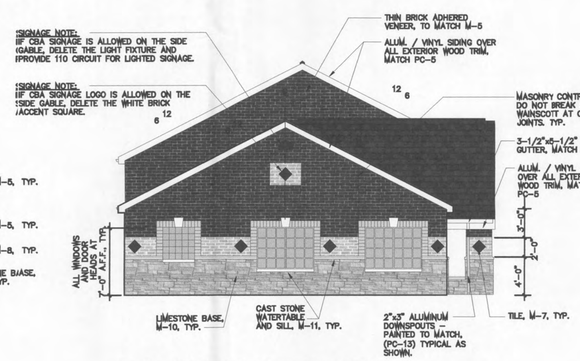

2 LEFT SIDE ELEVATION
SCALE: 1/8" = 1'- 0"

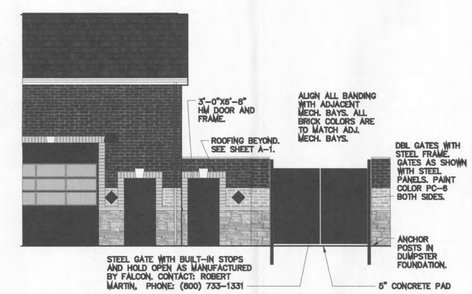

1 DUMPSTER ENCLOSURE ELEVATION
SCALE: 1/8" = 1'- 0"

M-5	BRICK	ACME BRICK CO., 8" NOM. 2 1/4" MODULAR BRICK, COLOR: BURGANDY, MORTAR COLOR 'WHITE'
M-6	COMPOSITION SHINGLE ROOF	CERTAINTEED LANDMARK 30 AR, COLOR: "HUNTER GREEN"
M-7	MARBLE TILE MEDALLION	DAL-TILE M741-12 EMPRESS GREEN (POLISHED)
M-8	BRICK	ACME BRICK CO., 8" NOM. 2 1/4" MODULAR BRICK, COLOR: GLACIER WHITE, MORTAR COLOR 'WHITE'
M-10	LIMESTONE	1 1/2" LIMESTONE VENEER, SUNSET STONE,. MORTAR COLOR 'WHITE'
M-11	CAST STONE	PRE-CAST STONE WATERTABLE AND SILL, COLOR: WHITE, SEE A-5 FOR PROFILES

NOTES:
- ALL SIGNAGE TO BE REVIEWED AND APPROVED SEPARATELY.
- HVAC AIR HANDLER IS LOCATED IN ATTIC. CONDENSER UNIT IS GROUND MOUNTED AS SHOWN.
- ALL ROOF PENETRATIONS ARE PAINTED TO MATCH ROOF COLOR.

PC-5	PAINT	SEMI-GLOSS	SHERWIN WILLIAMS	MARSHMALLOW SW 7001
PC-6	PAINT	SEMI-GLOSS	SHERWIN WILLIAMS	BLACK

TYPICAL NOTES FOR ALL ELEVATIONS

1. 2'-0" BAND, JAMBS, HEADS OF DOORS AND WINDOWS, AND ACCENT IN GABLES AT ENTRY AND SIDE ELEVATIONS TO BE BRICK COLOR M-8.
2. ALL MASONRY SURFACES ARE TO BE SPRAYED WITH WATER-PROOFING SEALER, PROSOCO INC. BLOCK GUARD AND GRAFFITI CONTROL #40093 - PH: 800-255-4255
3. ALL DOWN SPOUTS ARE TO BE PAINTED TO MATCH THE COLOR OF THE WALL MATERIAL BEHIND IT.
4. ALL WOOD TRIM AT SOFFITS, EAVES, FASCIAS, RAKES, ETC. TO BE ALUMINUM OR VINYL SIDING OVER EXPOSED WOOD.
5. ALL EXTERIOR LIGHTS ARE TO BE ON PHOTO CELL. TYPICAL OF ALL ELEVATIONS.

CORTLAND MORGAN ARCHITECT
711 N. FIELDER RD.
ARLINGTON, TX 76012
PH: (817) 635-5696
FAX: (817) 635-5699

Christian Brothers Automotive
1315 N. Ankeny Blvd.
Ankeny, IA 50021

Christian Brothers Automotive
17725 Katy Freeway, Ste. 200
Houston, TX 77094

Date

Revisions
12/5/16 - Issued for Site Plan Submittal
1/13/17 - Issued for Permit Submittal

Project No. 16-31
Drawn By: CM
Date: 12/5/16

Sheet Title:
COLOR EXTERIOR ELEVATIONS

Drawing No.
A-4.1

5 FRONT ELEVATION
SCALE: 1/8" = 1'– 0"

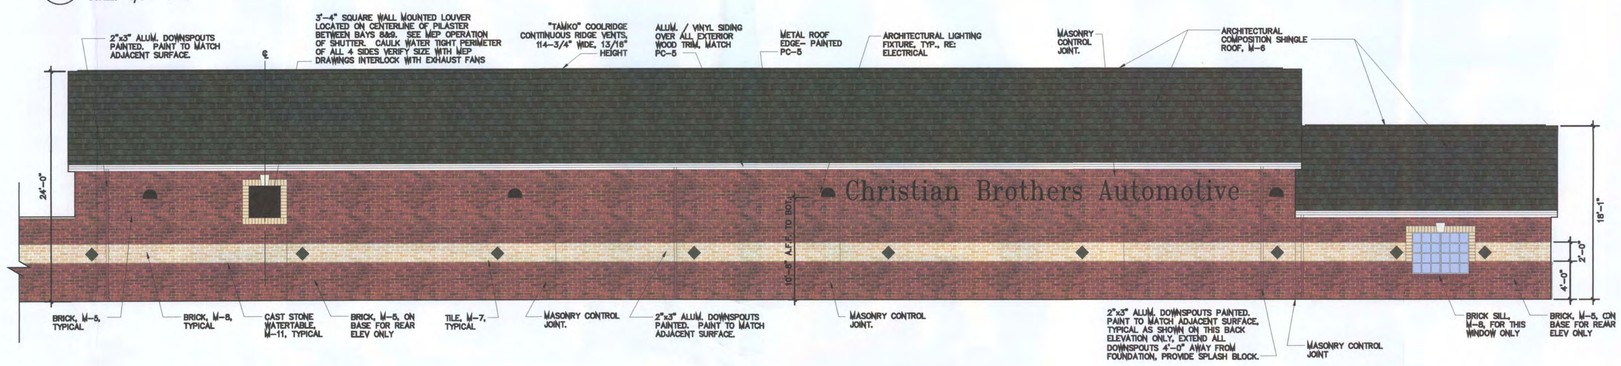

4 BACK ELEVATION
SCALE: 1/8" = 1'– 0"

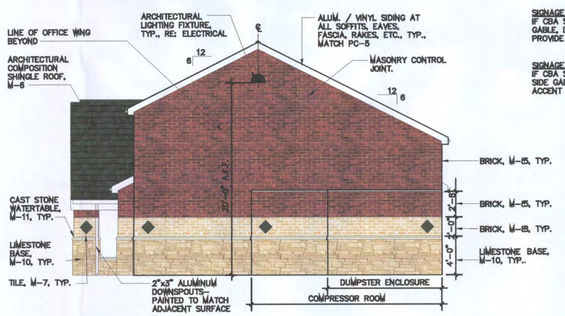

3 RIGHT SIDE ELEVATION
SCALE: 1/8" = 1'– 0"

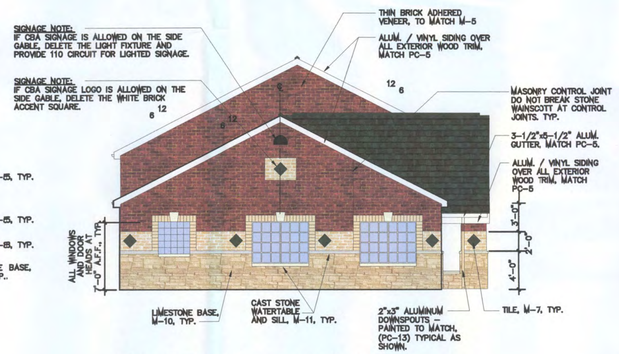

2 LEFT SIDE ELEVATION
SCALE: 1/8" = 1'– 0"

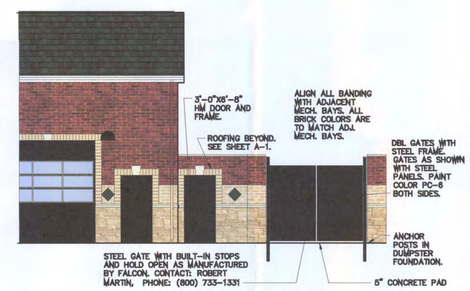

1 DUMPSTER ENCLOSURE ELEVATION
SCALE: 1/8" = 1'– 0"

M–5	BRICK	ACME BRICK CO., 8" NOM. 2 1/4" MODULAR BRICK, COLOR: BURGANDY, MORTAR COLOR 'WHITE'
M–6	COMPOSITION SHINGLE ROOF	CERTAINTEED LANDMARK 30 AR, COLOR: "HUNTER GREEN"
M–7	MARBLE TILE MEDALLION	DAL–TILE M741–12 EMPRESS GREEN (POLISHED)
M–8	BRICK	ACME BRICK CO., 8" NOM. 2 1/4" MODULAR BRICK, COLOR: GLACIER WHITE, MORTAR COLOR 'WHITE'
M–10	LIMESTONE	1 1/2" LIMESTONE VENEER, SUNSET STONE,. MORTAR COLOR 'WHITE'
M–11	CAST STONE	PRE–CAST STONE WATERTABLE AND SILL, COLOR: WHITE, SEE A–5 FOR PROFILES

NOTES:
- ALL SIGNAGE TO BE REVIEWED ANID APPROVED SEPARATELY.
- HVAC AIR HANDLER IS LOCATED IIN ATTIC. CONDENSER UNIT IS GROUND MOUNTED AS SHOWN.
- ALL ROOF PENETRATIONS ARE PAINTED TO MATCH ROOF COLOR.

PC–5	PAINT	SEMI–GLOSS	SHERWIN WILLIAMS	MARSHMALLOW SW 7001
PC–6	PAINT	SEMI–GLOSS	SHERWIN WILLIAMS	BLACK

TYPICAL NOTES FOR ALL ELEVATIONS

1. 2'–0" BAND, JAMBS, HEADS OF DOORS AND WINDOWS, AND ACCENT IN GABLES AT ENTRY AND SIDE ELEVATIONS TO BE BRICK COLOR M–8.
2. ALL MASONRY SURFACES ARE TO BE SPRAYED WITH WATER–PROOFING SEALER, PRIOSOCO INC. BLOCK GUARD AND GRAFFITI CONTROL #40093 – PH: 800–255–4255
3. ALL DOWN SPOUTS ARE TO BE PAINTED TO MATCH THE COLOR OF THE WALL MATERIAL BEHIND IT.
4. ALL WOOD TRIM AT SOFFITS, EAVES, FASCIAS, RAKES, ETC. TO BE ALUMINUM OR VINYL SIDING OVER EXPOSED WOOD.
5. ALL EXTERIOR LIGHTS ARE TO BE ON PHOTO CELL. TYPICAL OF ALL ELEVATIONS.

CORTLAND MORGAN ARCHITECT
711 N. FIELDER RD.
ARLINGTON, TX 76012
PH: (817) 635–5696
FAX: (817) 635–5699

Christian Brothers Automotive
1315 N. Ankeny Blvd.
Ankeny, IA 50021

Christian Brothers Automotive
17725 Katy Freeway, St. 200
Houston, TX 77084

Date

Revisions
12/5/16 - Issued for Site Plan Submittal
1/13/17 - Issued for Permit Submittal

Project No. 16-31
Drawn By: CM
Date: 12/5/16

Sheet Title:
COLOR EXTERIOR ELEVATIONS

Drawing No.
A-4.1