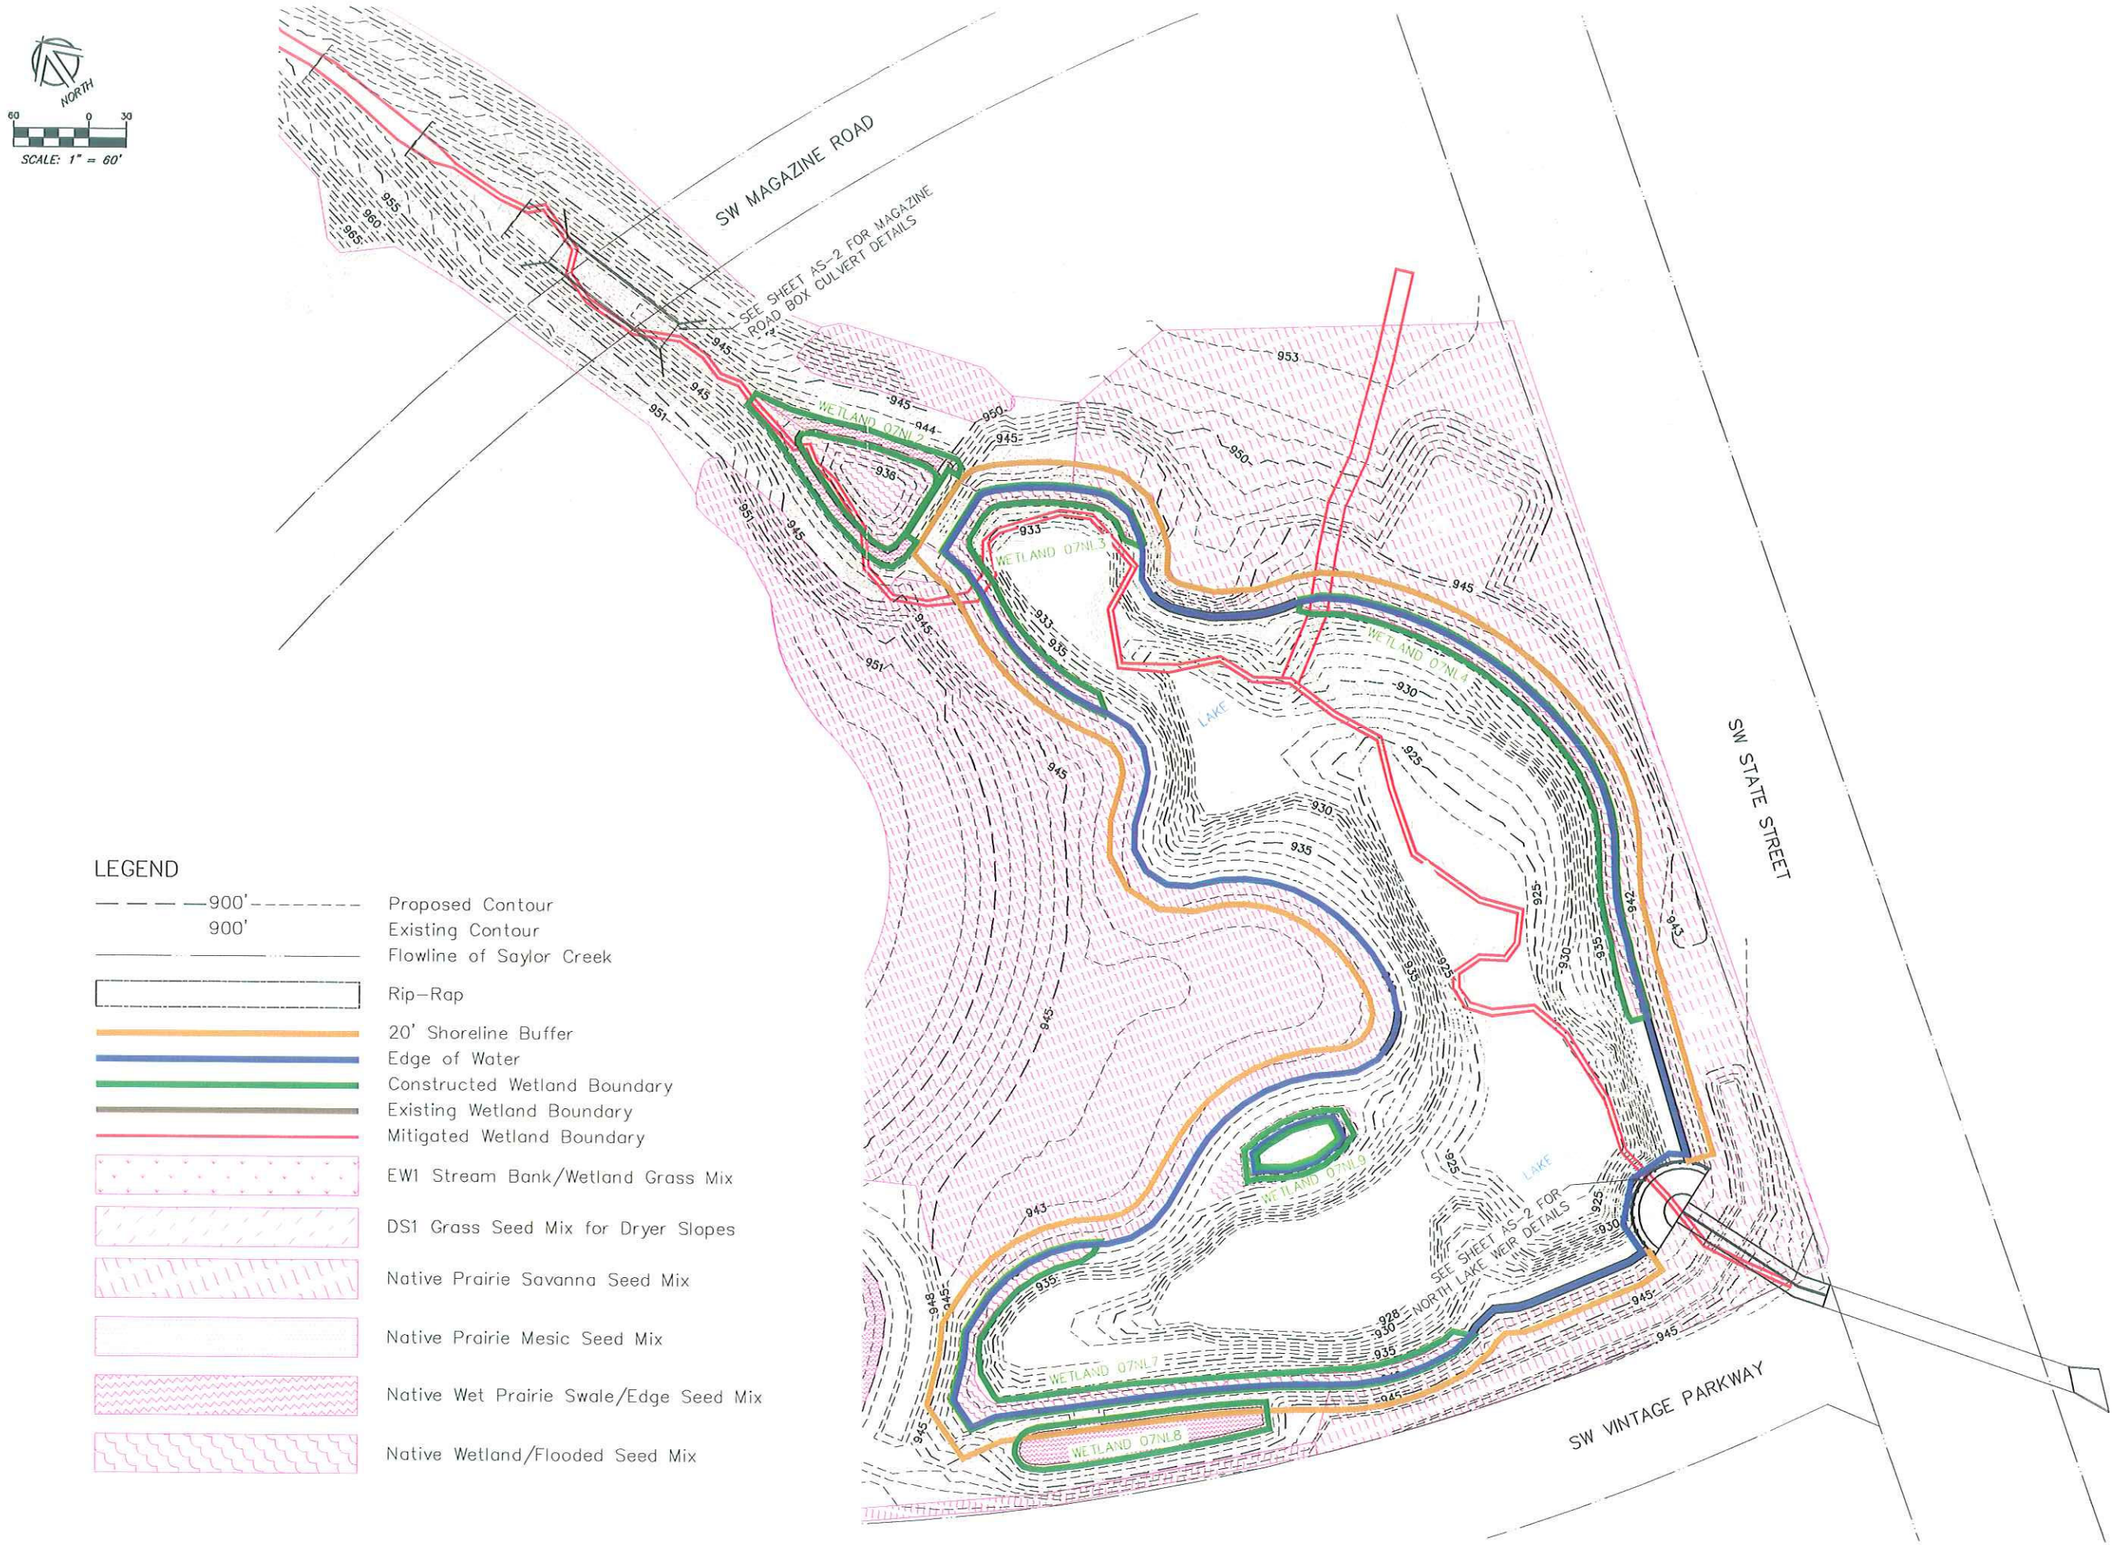

NILLES ASSOCIATES
2525 N ANKENY BLVD., SUITE 121
ANKENY, IOWA - 50023-4703
(515) 965-0123 voice - (515) 965-3322 fax
Civil Engineering - Land Surveying
Landscape Architecture

REVISIONS:

NOTICE: NILLES ASSOCIATES, INC. WAIVES ANY AND ALL RESPONSIBILITY AND LIABILITY FOR PROBLEMS WHICH ARISE FROM FAILURE TO FOLLOW THE SEAL, SPECIFICATIONS, AND THE ENGINEERING INTENT THEY CONVEY, OR FOR PROBLEMS WHICH ARISE FROM FAILURE TO OBTAIN AND/OR FOLLOW THE ENGINEER'S GUIDANCE WITH RESPECT TO ANY ERRORS, OMISSIONS, INCONSISTENCIES, AMBIGUITIES OR CONFLICTS WHICH ARE ALLEGED.

PROJECT: Saylor Creek Channel Improvements
Ankeny, Iowa

TITLE: North Lake Area

NAI No.:	08113
DATE:	08-26-2010
DRAWN BY:	ADS/TJH
CHECKED BY:	RJS
SCALE:	AS NOTED
DWG No.:	AS-1
SHEET No.:	1/6