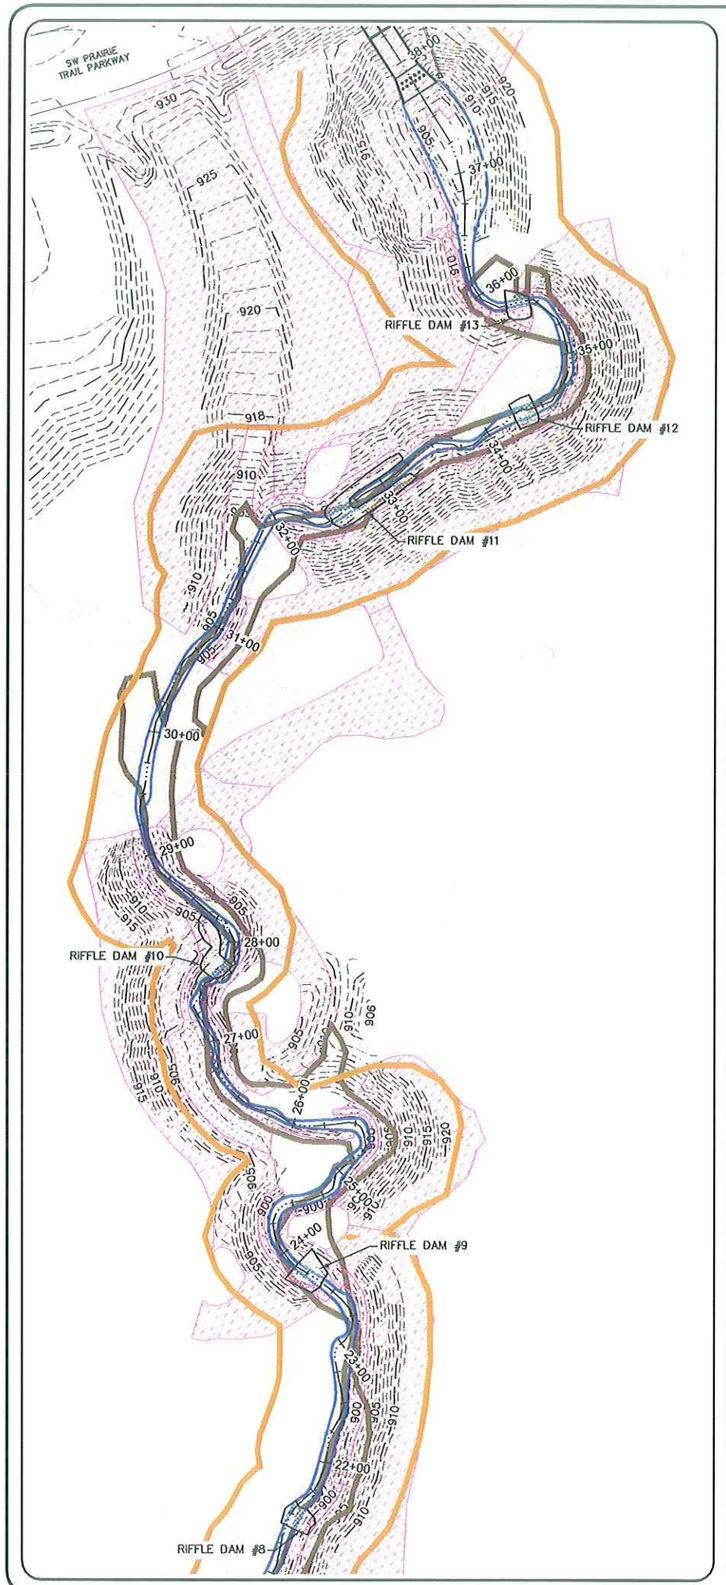

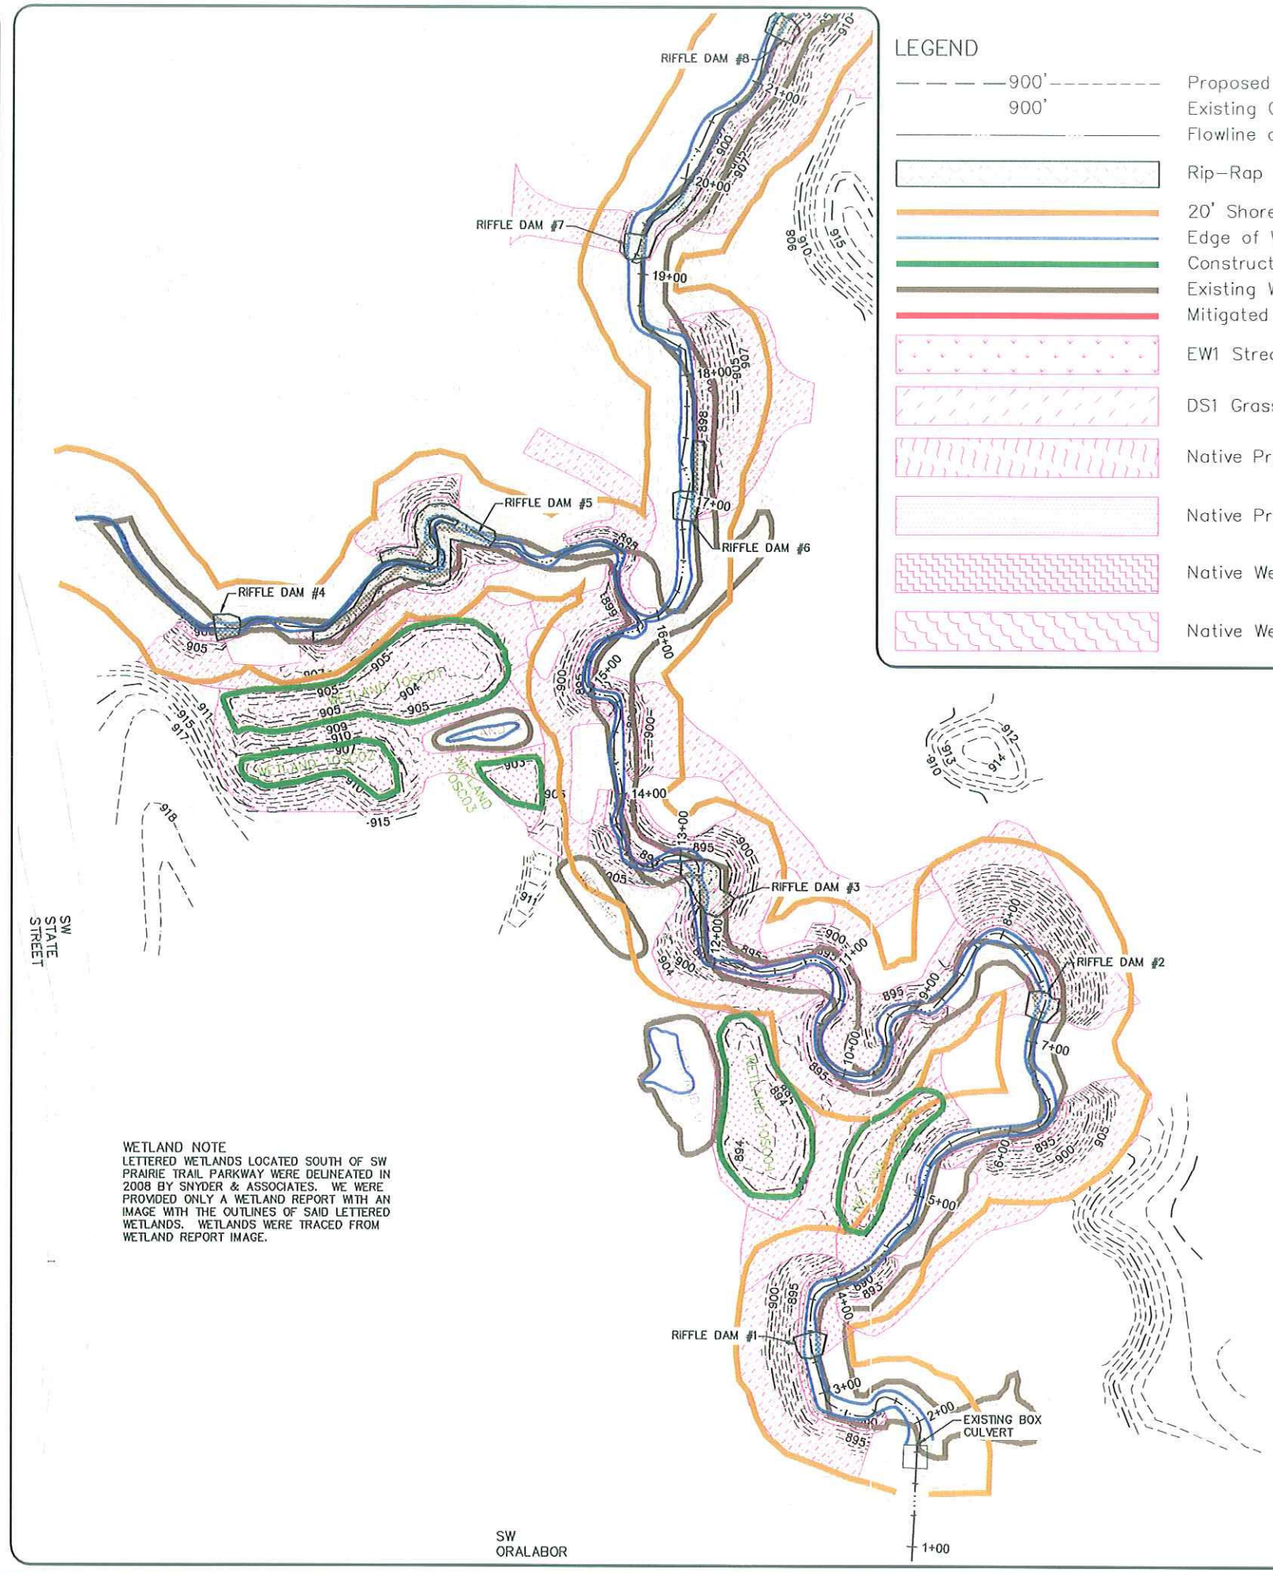

WETLAND NOTE
LETTERED WETLANDS LOCATED SOUTH OF SW PRAIRIE TRAIL PARKWAY WERE DELINEATED IN 2008 BY SNYDER & ASSOCIATES. WE WERE PROVIDED ONLY A WETLAND REPORT WITH AN IMAGE WITH THE OUTLINES OF SAID LETTERED WETLANDS. WETLANDS WERE TRACED FROM WETLAND REPORT IMAGE.

LEGEND

- 900' / 900' — Proposed Contour / Existing Contour
- Flowline of Saylor Creek
- Rip-Rap
- 20' Shoreline Buffer
- Edge of Water
- Constructed Wetland Boundary
- Existing Wetland Boundary
- Mitigated Wetland Boundary
- EW1 Stream Bank/Wetland Grass Mix
- DS1 Grass Seed Mix for Dryer Slopes
- Native Prairie Savanna Seed Mix
- Native Prairie Mesic Seed Mix
- Native Wet Prairie Swale/Edge Seed Mix
- Native Wetland/Flooded Seed Mix

2525 N ANKENY BLVD, SUITE 121
ANKENY, IOWA - 50023-4703
(515) 965-0123 voice - (515) 965-5322 fax
Civil Engineering - Land Surveying
Landscape Architecture
NILLES ASSOCIATES

REVISIONS:

NOTICE: NILLES ASSOCIATES, INC. WARNS ANY AND ALL PERSONS OR ENTITIES OF ANY PROBLEMS WHICH ARISE FROM FAILURE TO FOLLOW THE ENGINEER'S PLANS, SPECIFICATIONS, THE ENGINEER'S INTENT THEY CONVEY, OR TO OBTAIN AND/OR FOLLOW THE ENGINEER'S ADVICE, INSTRUCTIONS, OR INTERPRETATIONS THEREOF. NILLES ASSOCIATES, INC. DISCLAIMS ANY RESPONSIBILITY FOR SUCH PROBLEMS, OMISSIONS, INCONSISTENCIES, AMBIGUITIES OR CONFLICTS WHICH ARE ALLEGED.

PROJECT: Saylor Creek Channel Improvements
Ankeny, Iowa

TITLE: South Channel Area

NAI No.:	08113
DATE:	08-26-2010
DRAWN BY:	ADS/TJH
CHECKED BY:	RJS
SCALE:	AS NOTED
DWG No.:	AS-5
SHEET No.:	5/6

J:\Land Projects\2008\12\Wetland Area\dwg\08113\AS (Saylor Creek South).dwg