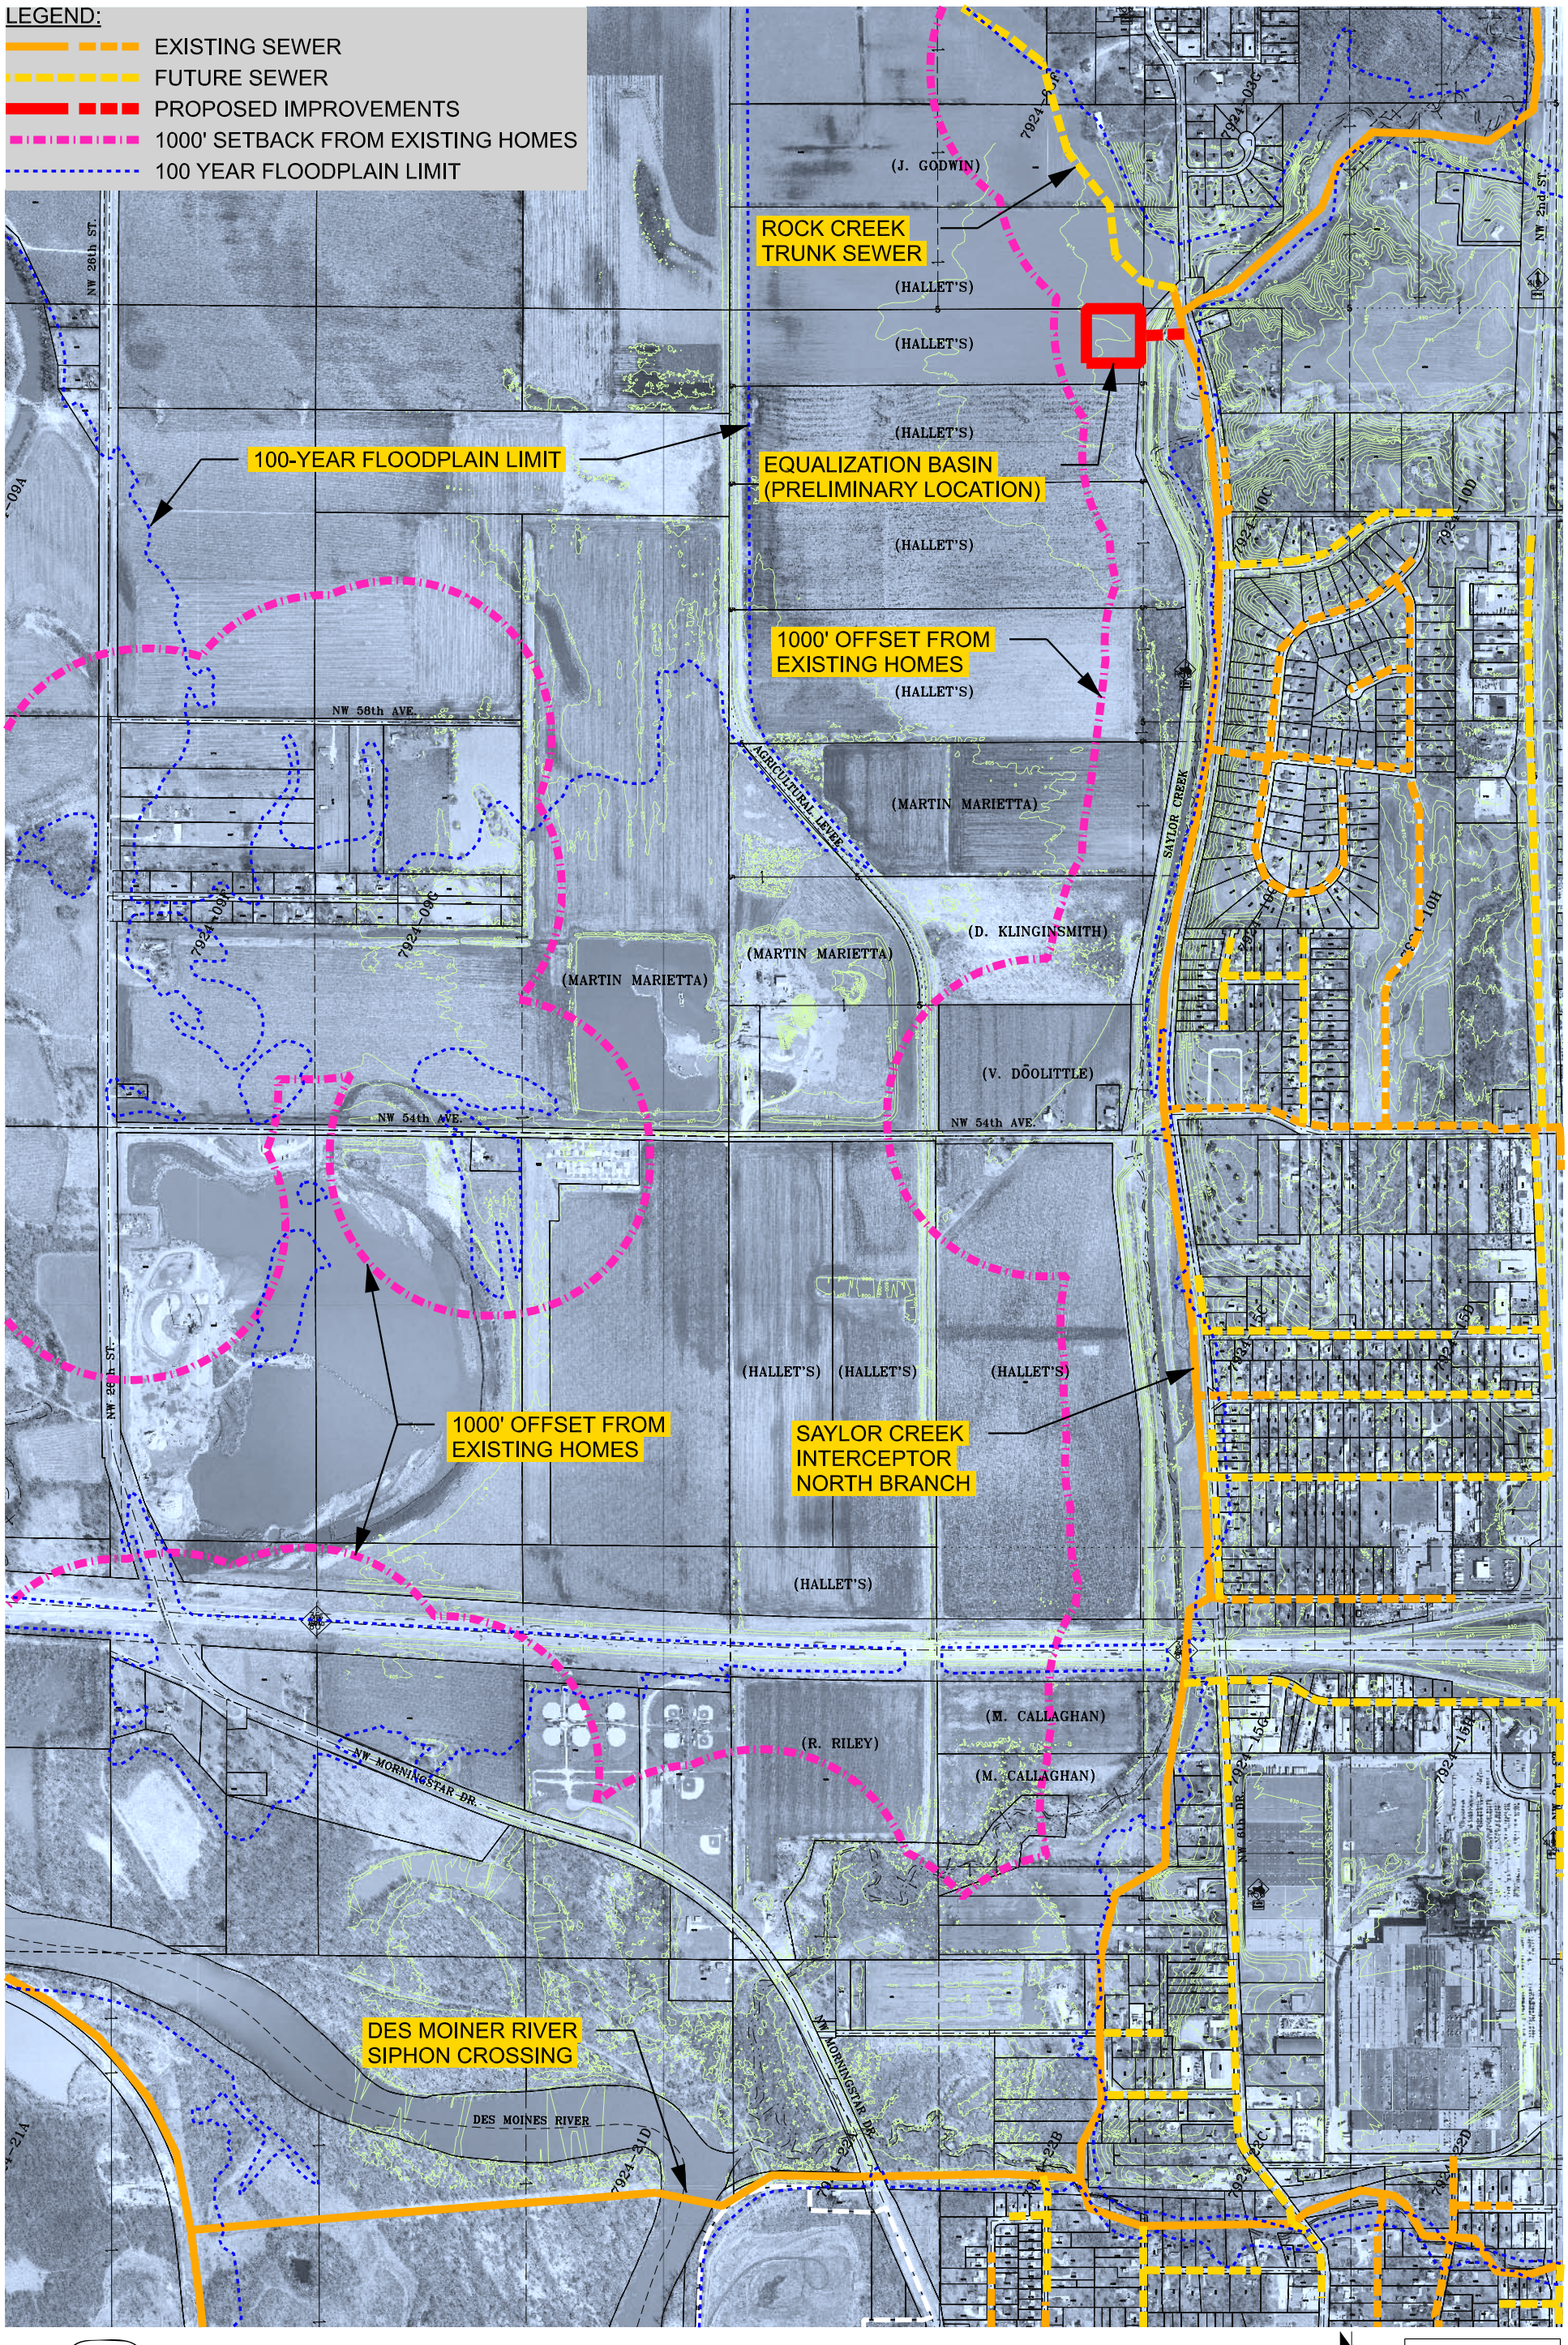

SAYLOR CREEK & ROCK CREEK SANITARY SEWER
FLOW EQUALIZATION
OCTOBER 2009

EXHIBIT A

Snyder & Associates
Engineers and Planners

D:\07.0088.018 Polk Co. Sewers 2008_FLOW EQUALIZATION\cadd\Exhibits\SaylorRockFlowEQ.exh.dgn V:\print_drivers\Color\pscolor_full.plt V:\PENN\DATE.TBL Exhibit 3 1:1000 10/20/2009 WCF