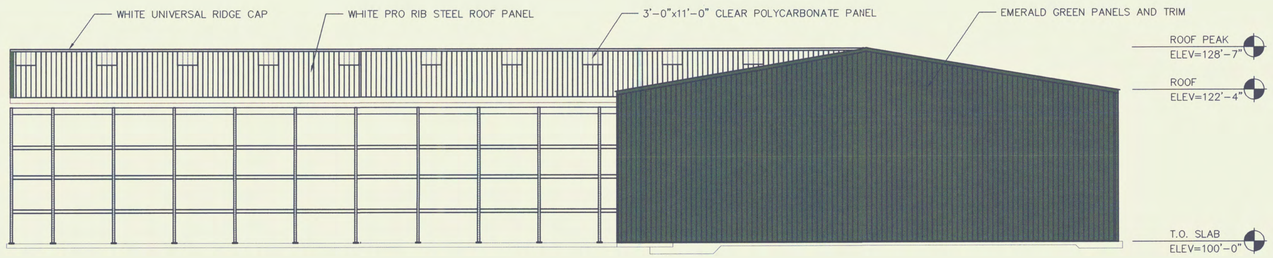

1 NORTH ELEVATION

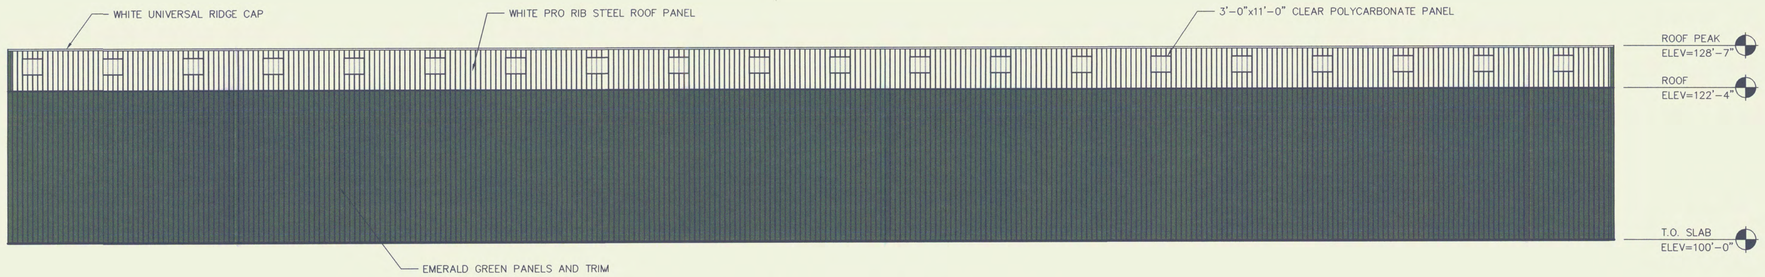

2 WEST ELEVATION

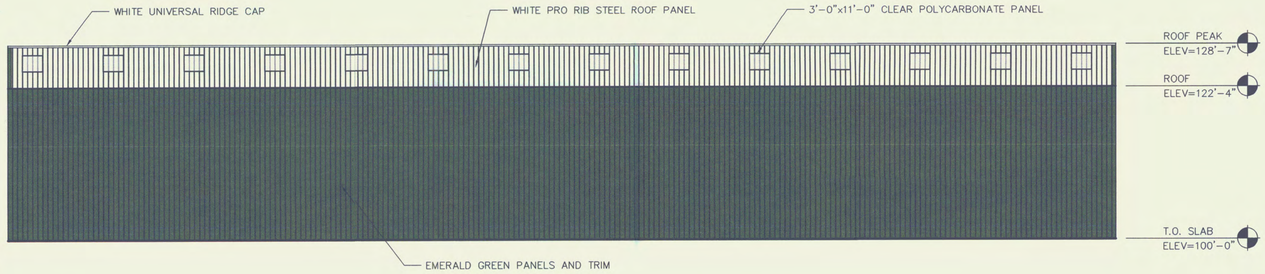

3 SOUTH ELEVATION

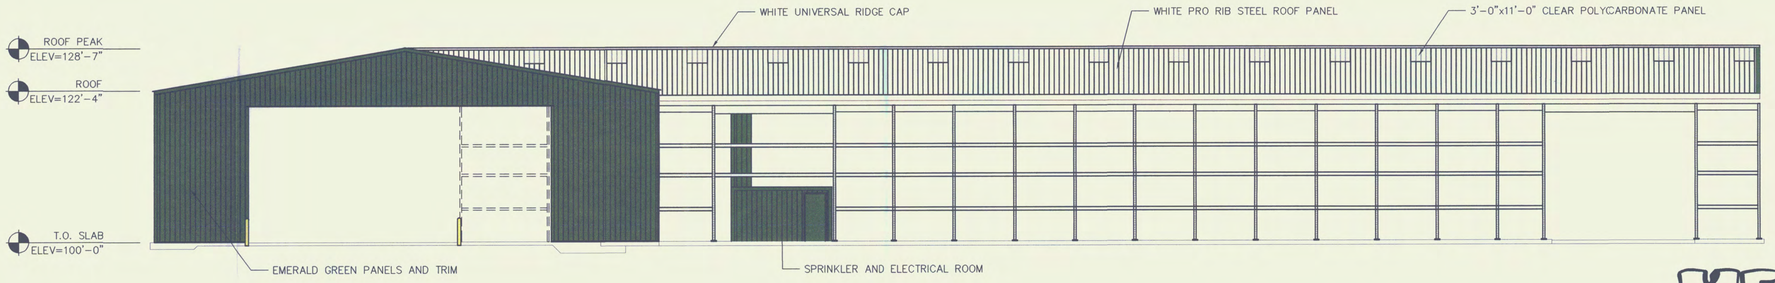

4 EAST ELEVATION

MENARDS

Ankeny, Iowa
Warehouse Elevations
January 22, 2016
Scale: 1/16" = 1'-0"

CT3