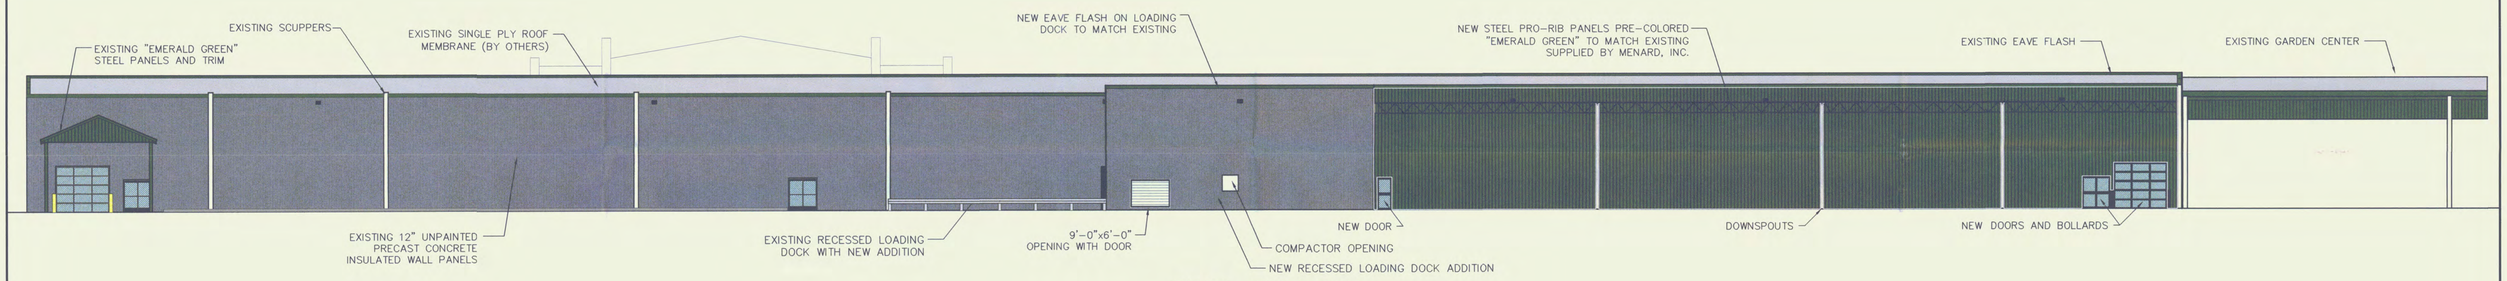

REAR ELEVATION

MENARDS

Ankeny, Iowa
Menards Building Elevation
September 2, 2015
Scale: 1/16" = 1'-0"

CT2