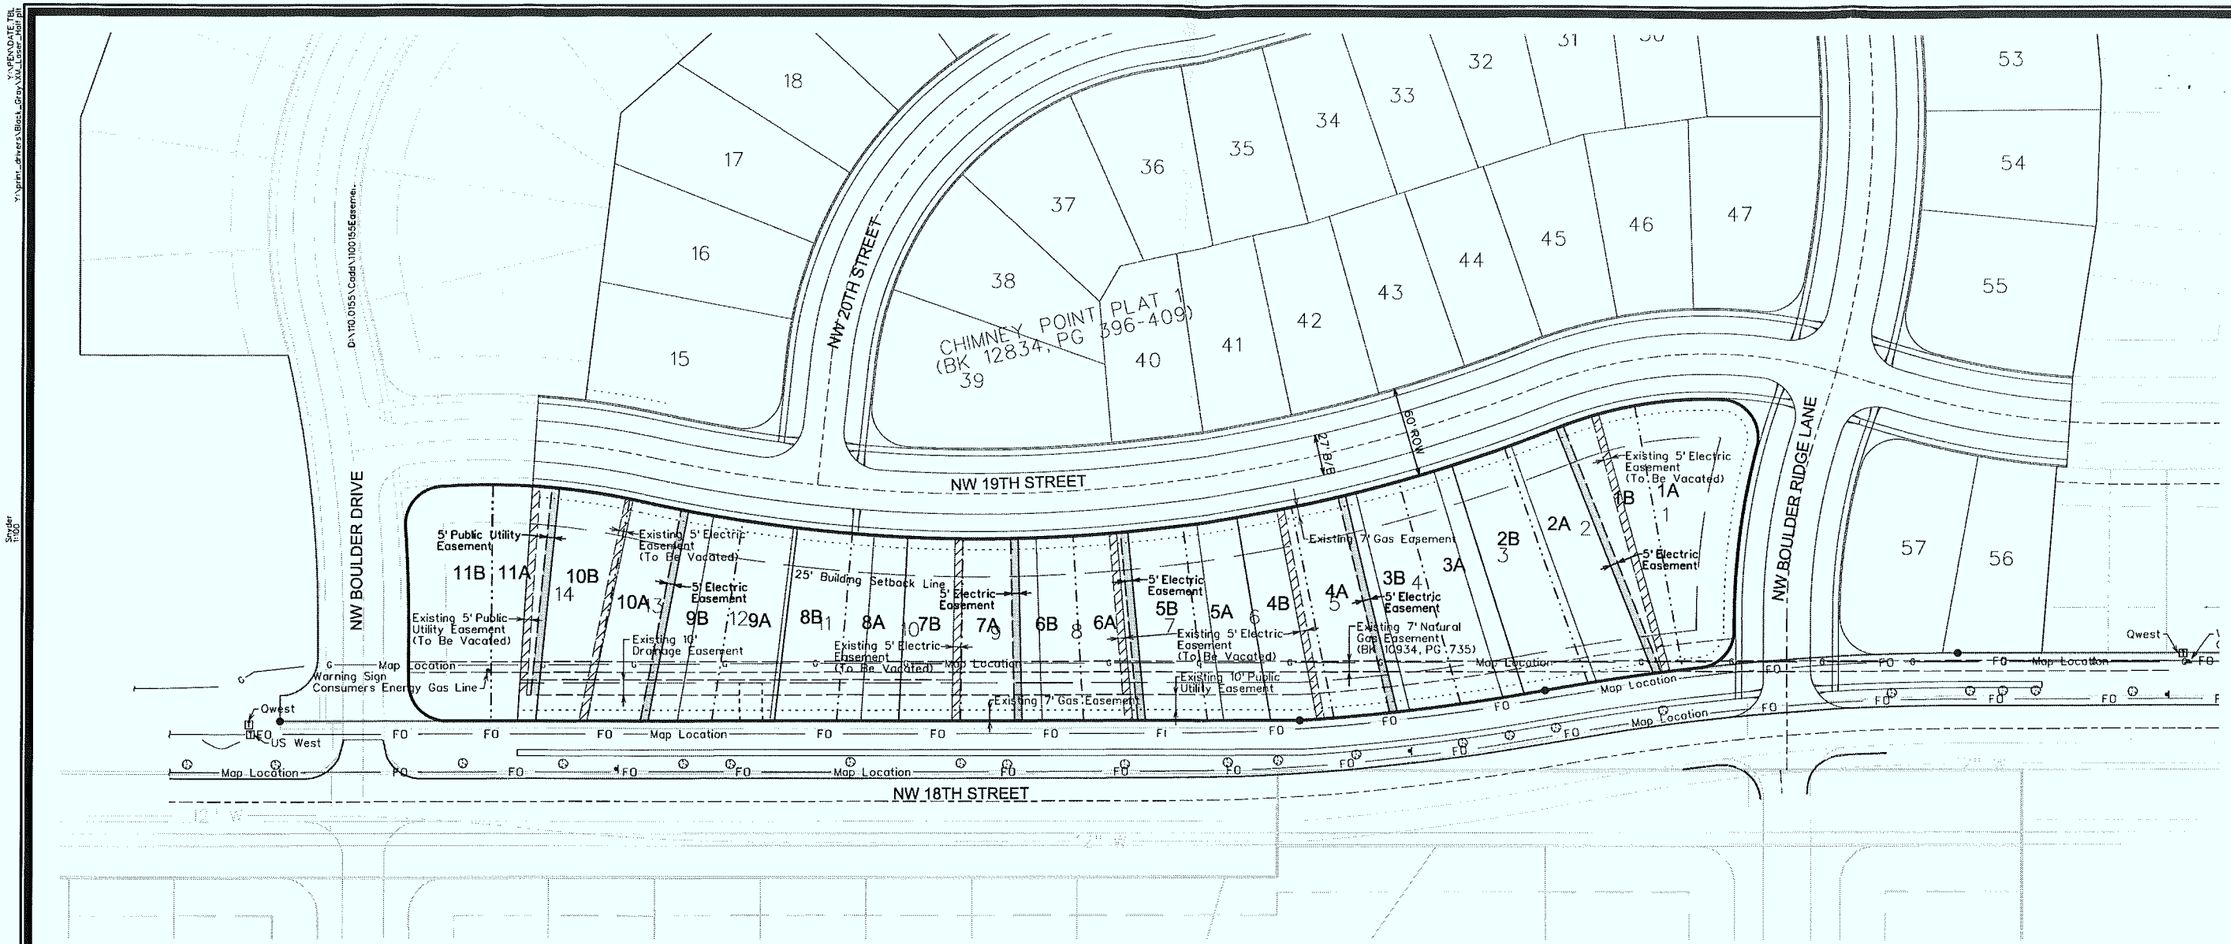

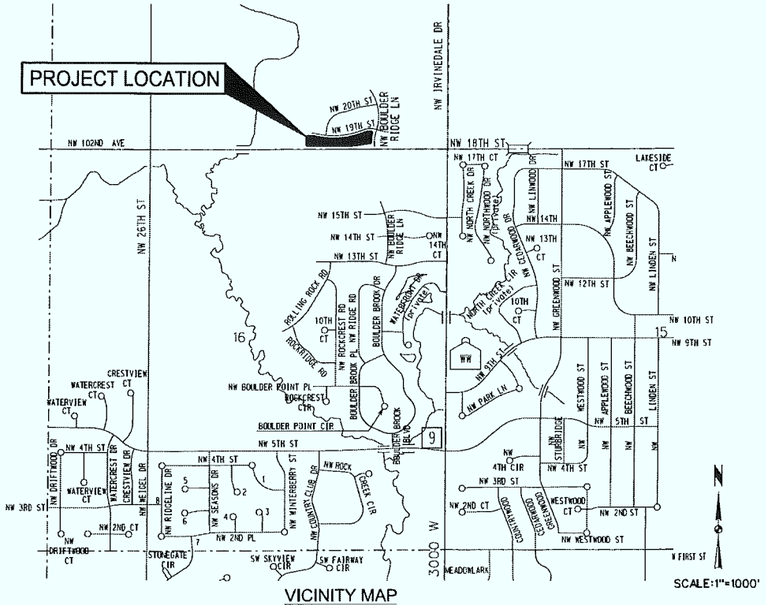

VICINITY MAP

city of Ankeny
bringing it all together

LEGEND

PROPOSED/FUTURE

EXISTING TO BE VACATED

N

0 50
SCALE (FEET)

RECEIVED
JUN - 4 2010
CITY OF ANKENY

MARK	REVISION	DATE	BY

Engineer: CDD | Checked By: BKC | Scale: 1"= 50'
Technician: AWS | Date: 06-04-10 | Field Bk: Pg:
Project No: 110-0155
File No: D-
Sheet 1 of 1

CHIMNEY POINT PUD AMENDMENT 2010

EASEMENT RELOCATION EXHIBIT

ANKENY, IOWA

SNYDER & ASSOCIATES
2727 S.W. SNYDER BLVD.
ANKENY, IOWA 50023
515-964-2020
ATLANTIC, IA 712-243-6605
CEDAR RAPIDS, IA 319-362-8394
CO. BLUFFS, IA 712-322-3202
MARYVILLE, MO 660-582-8888
ST. JOSEPH, MO 816-384-5222

110-0155 | D-

Sheet 1 of 1