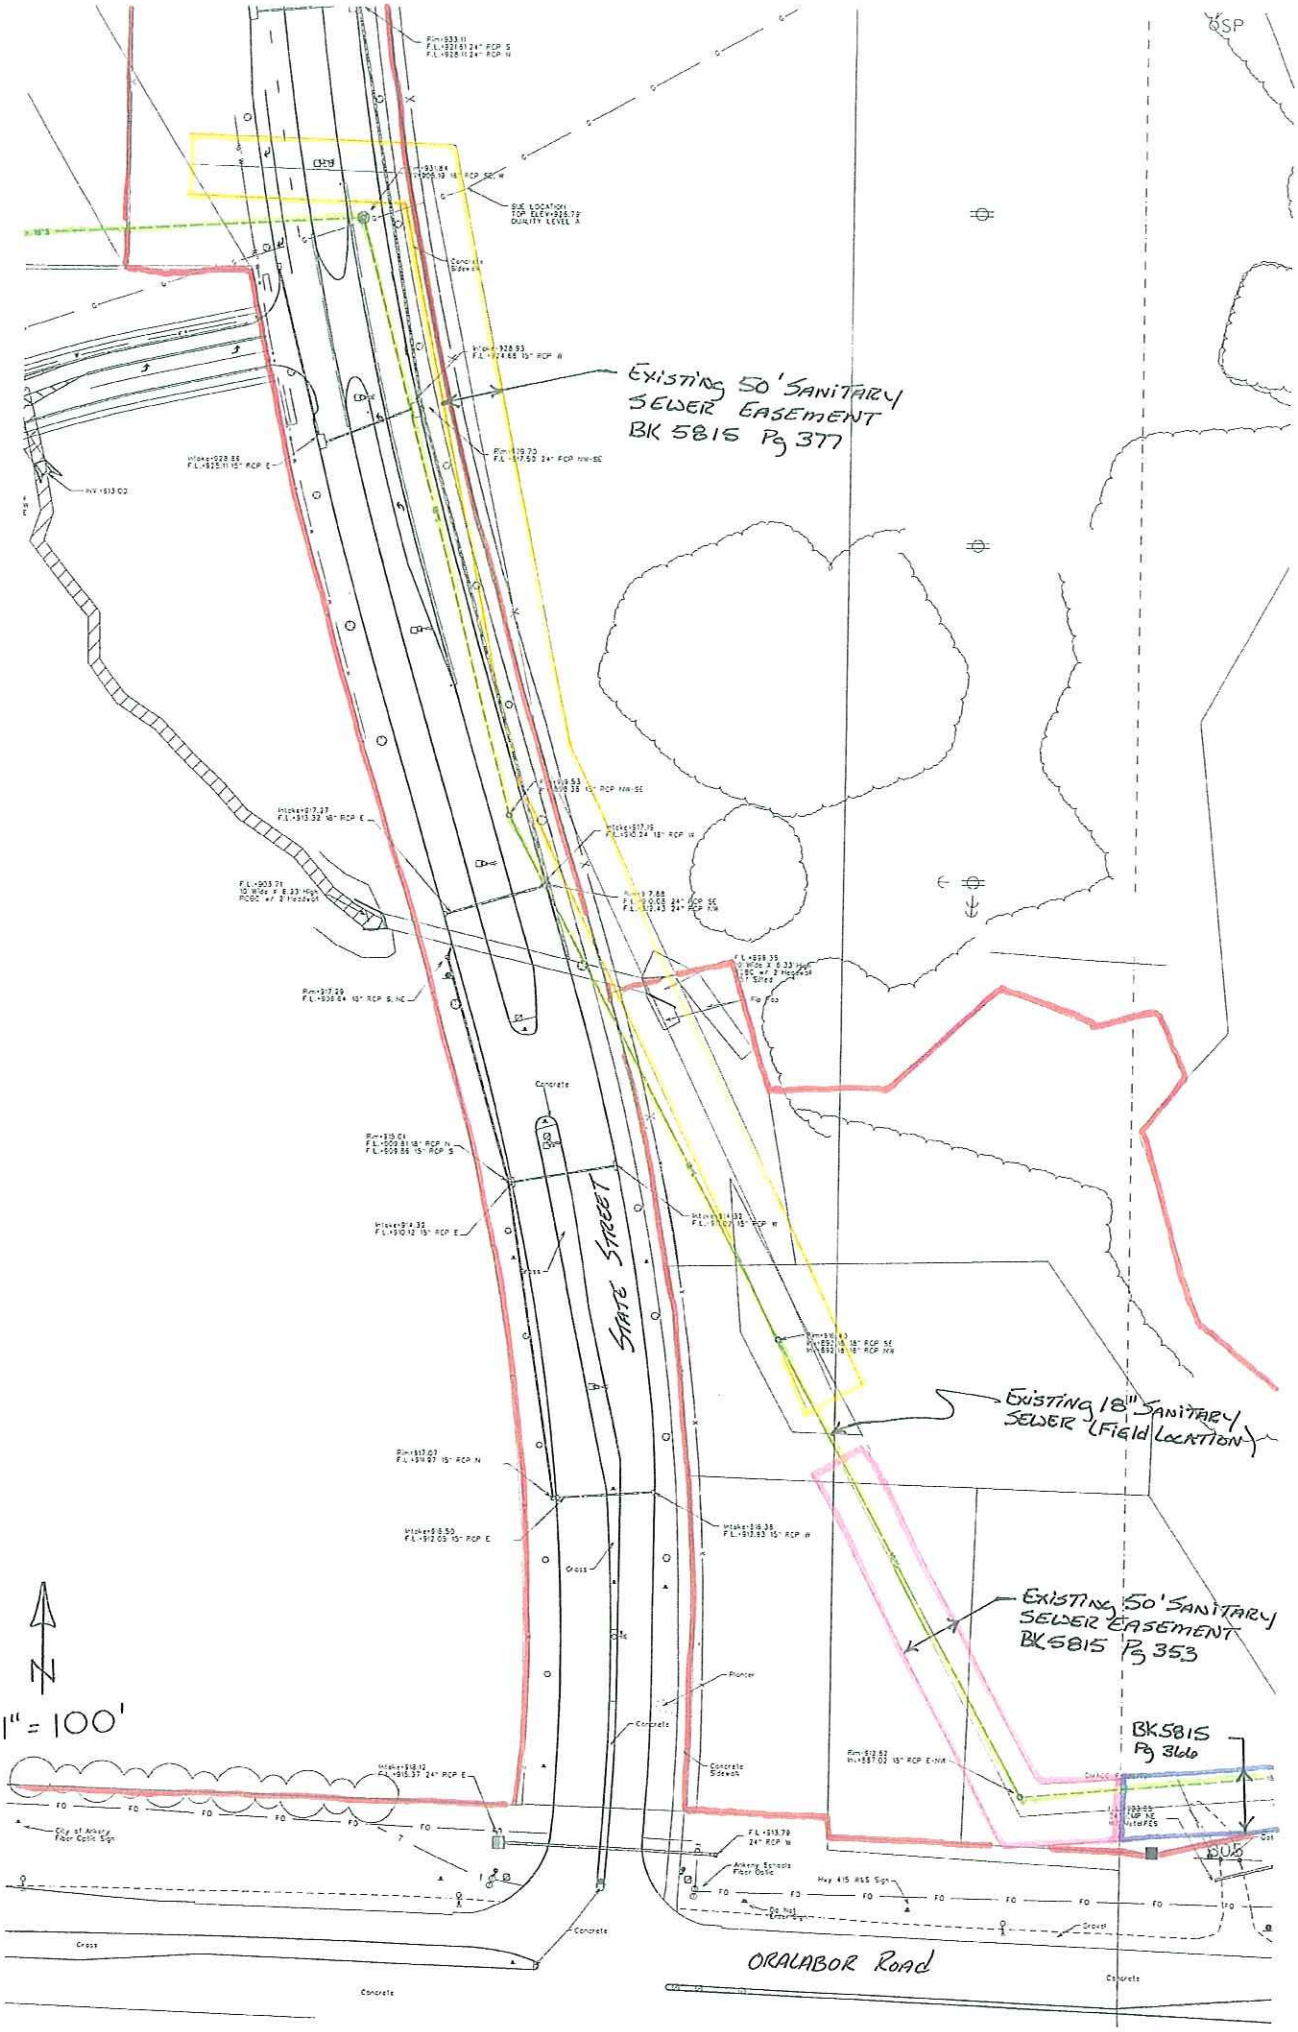
EXISTING 50' SANITARY SEWER EASEMENT BK 5815 Pg 377
EXISTING 18" SANITARY SEWER (Field LOCATION)
EXISTING 50' SANITARY SEWER EASEMENT BK 5815 Pg 353
BK 5815 Pg 366
STATE STREET
ORALABOR Road
N
1" = 100'