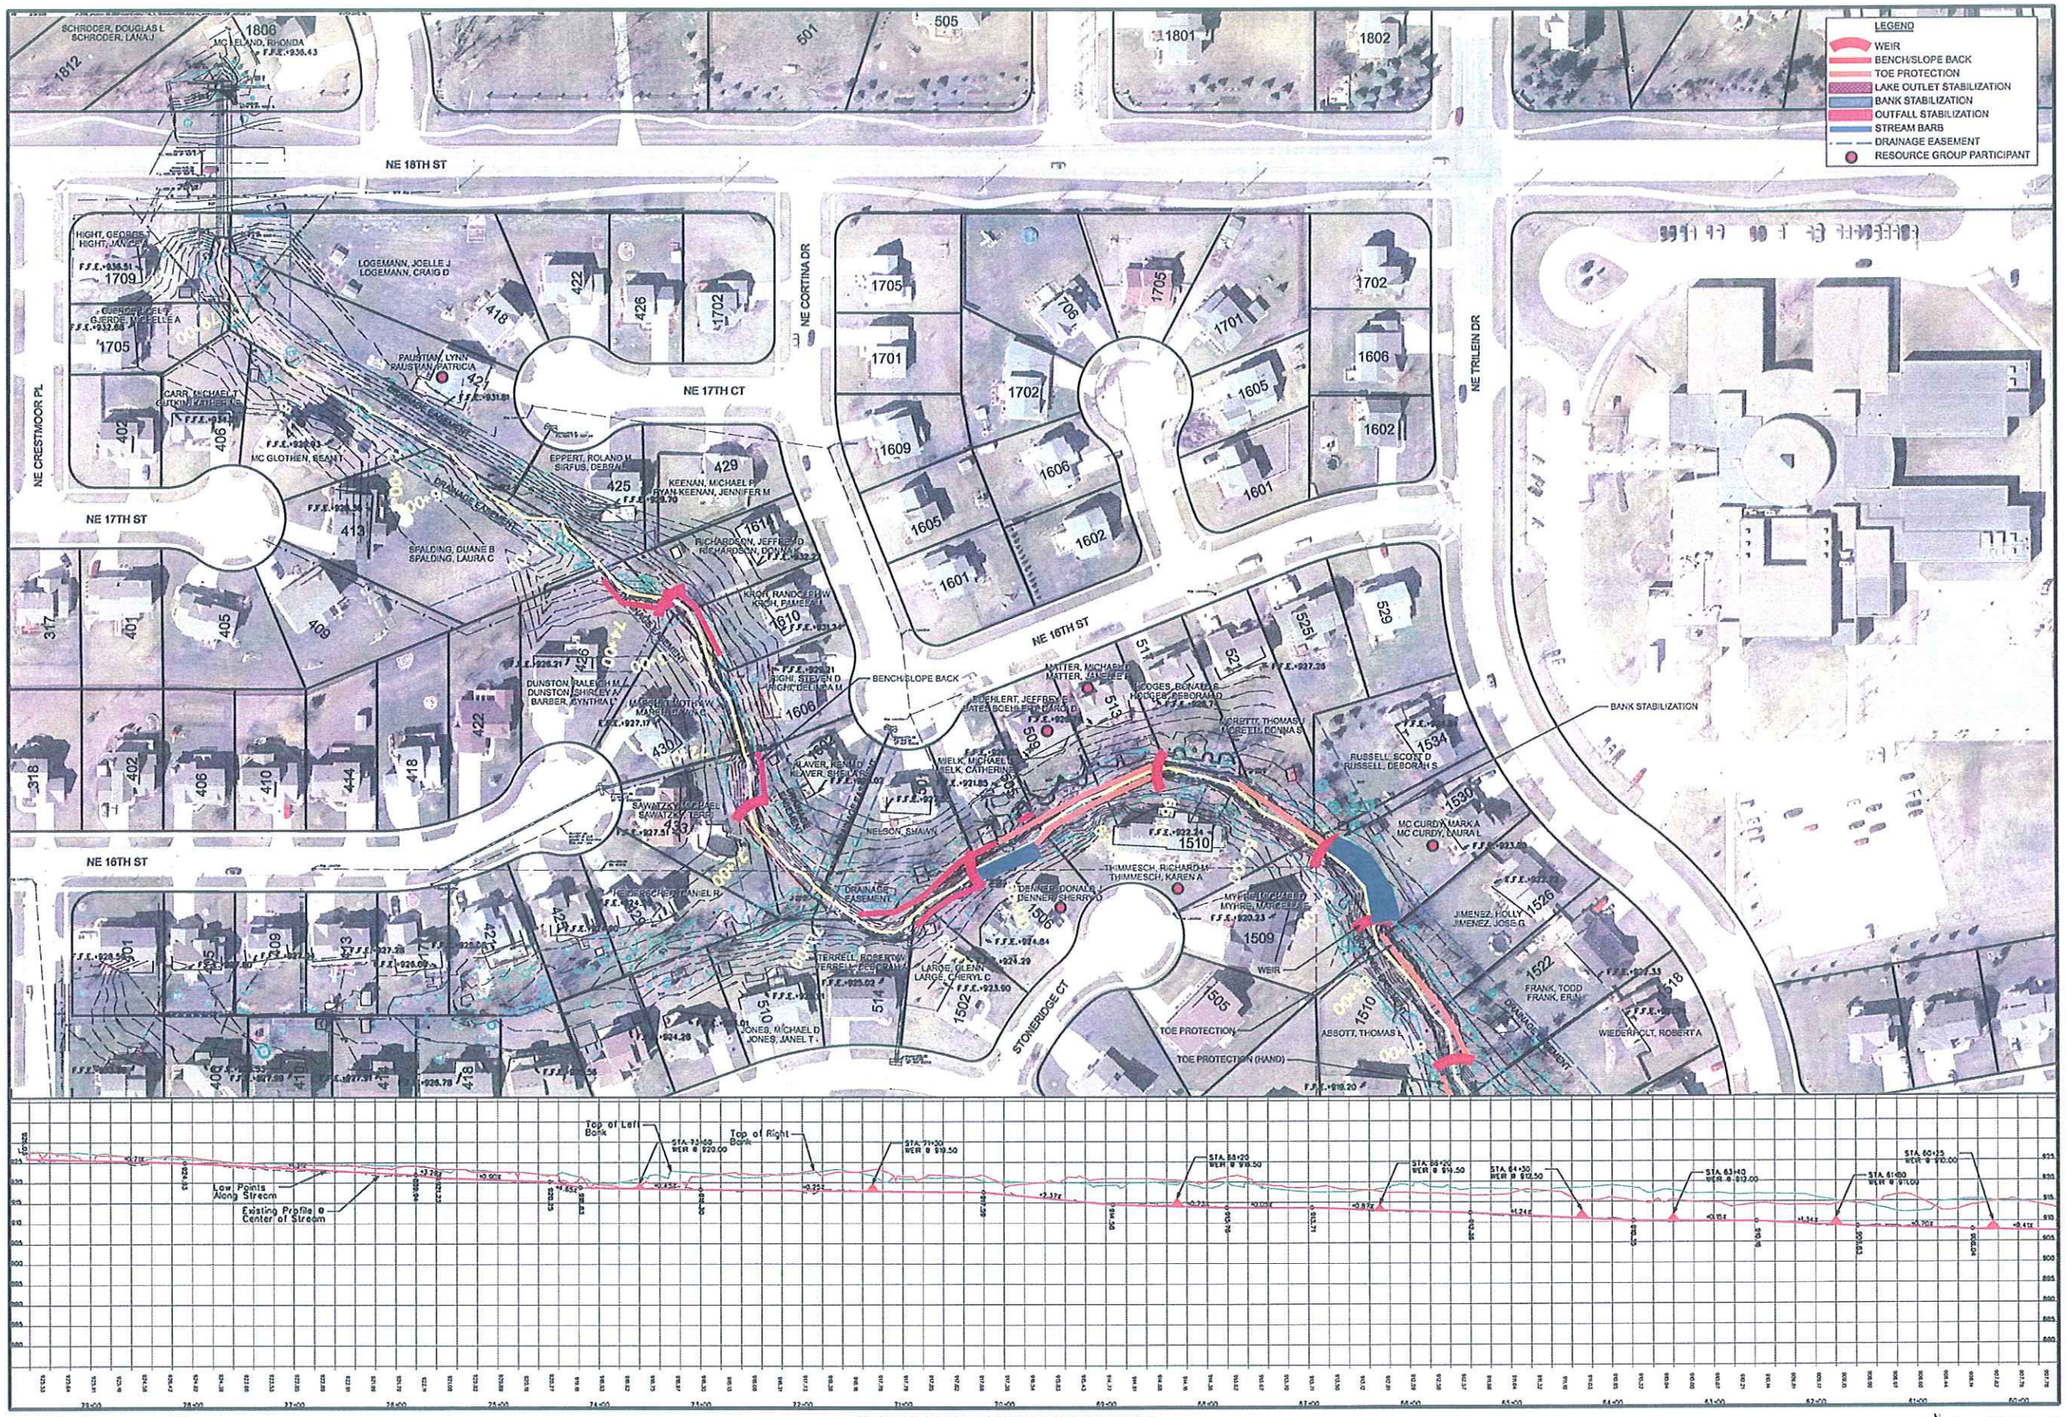

Snyder & Associates
Engineers and Planners

Ankeny
Designing it all together

FOUR MILE CREEK NE TRIBUTARY (A)
CONCEPTUAL DESIGN
ANKENY, IOWA
MARCH 31, 2009

N

0 50
SCALE (FEET)

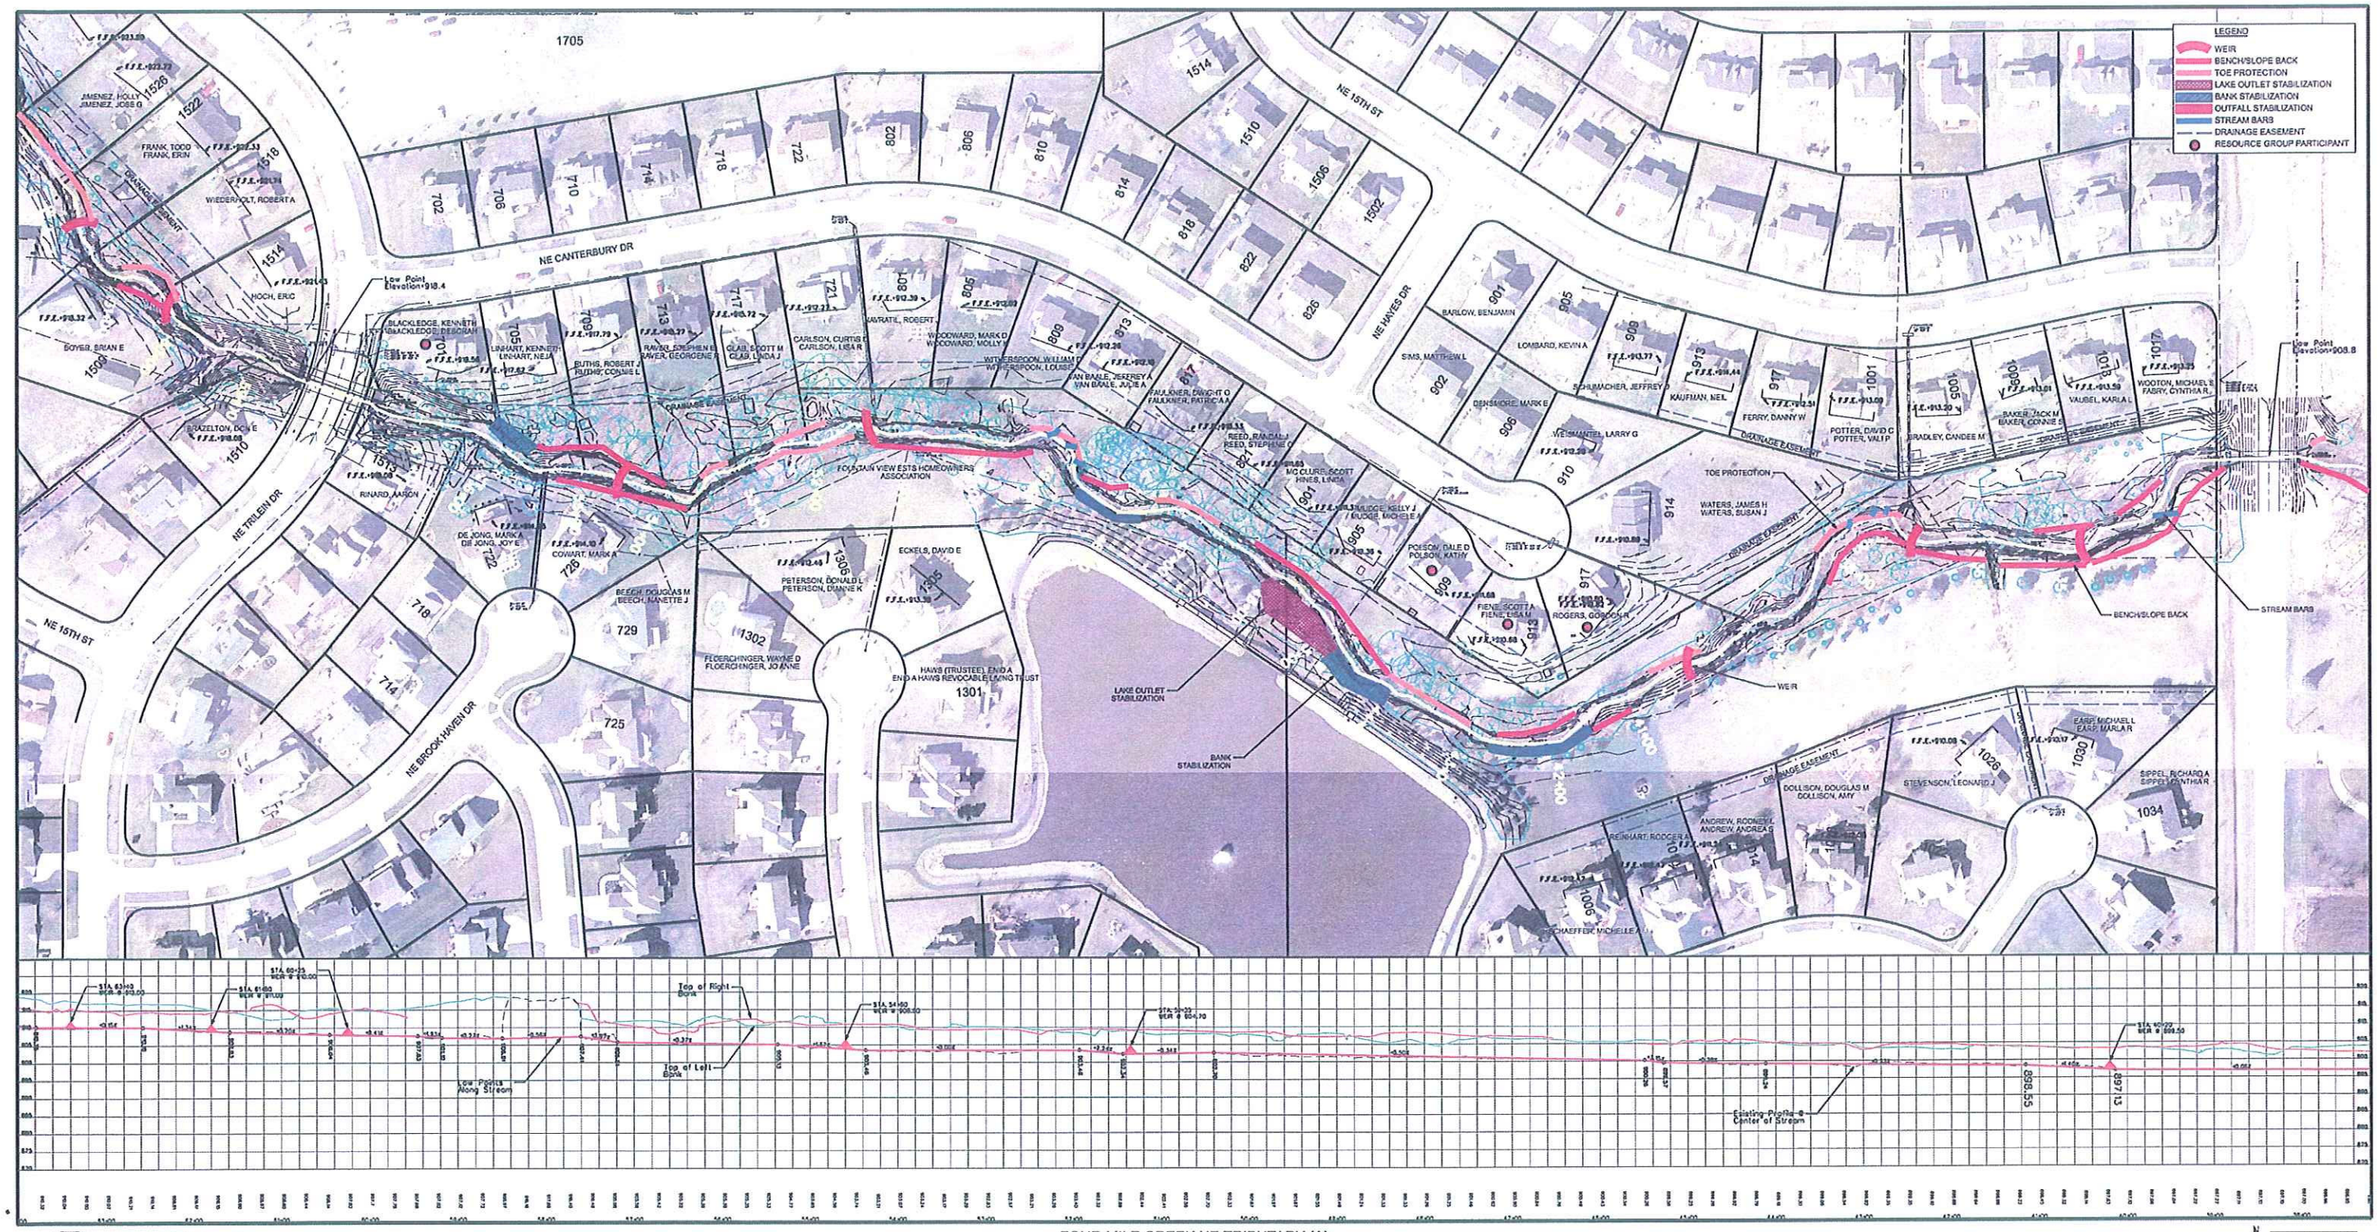

SNYDER & ASSOCIATES
Engineers and Planners

Ankeny

FOUR MILE CREEK NE TRIBUTARY (A)
CONCEPTUAL DESIGN
ANKENY, IOWA
MARCH 31, 2009

N

SCALE (FEET)

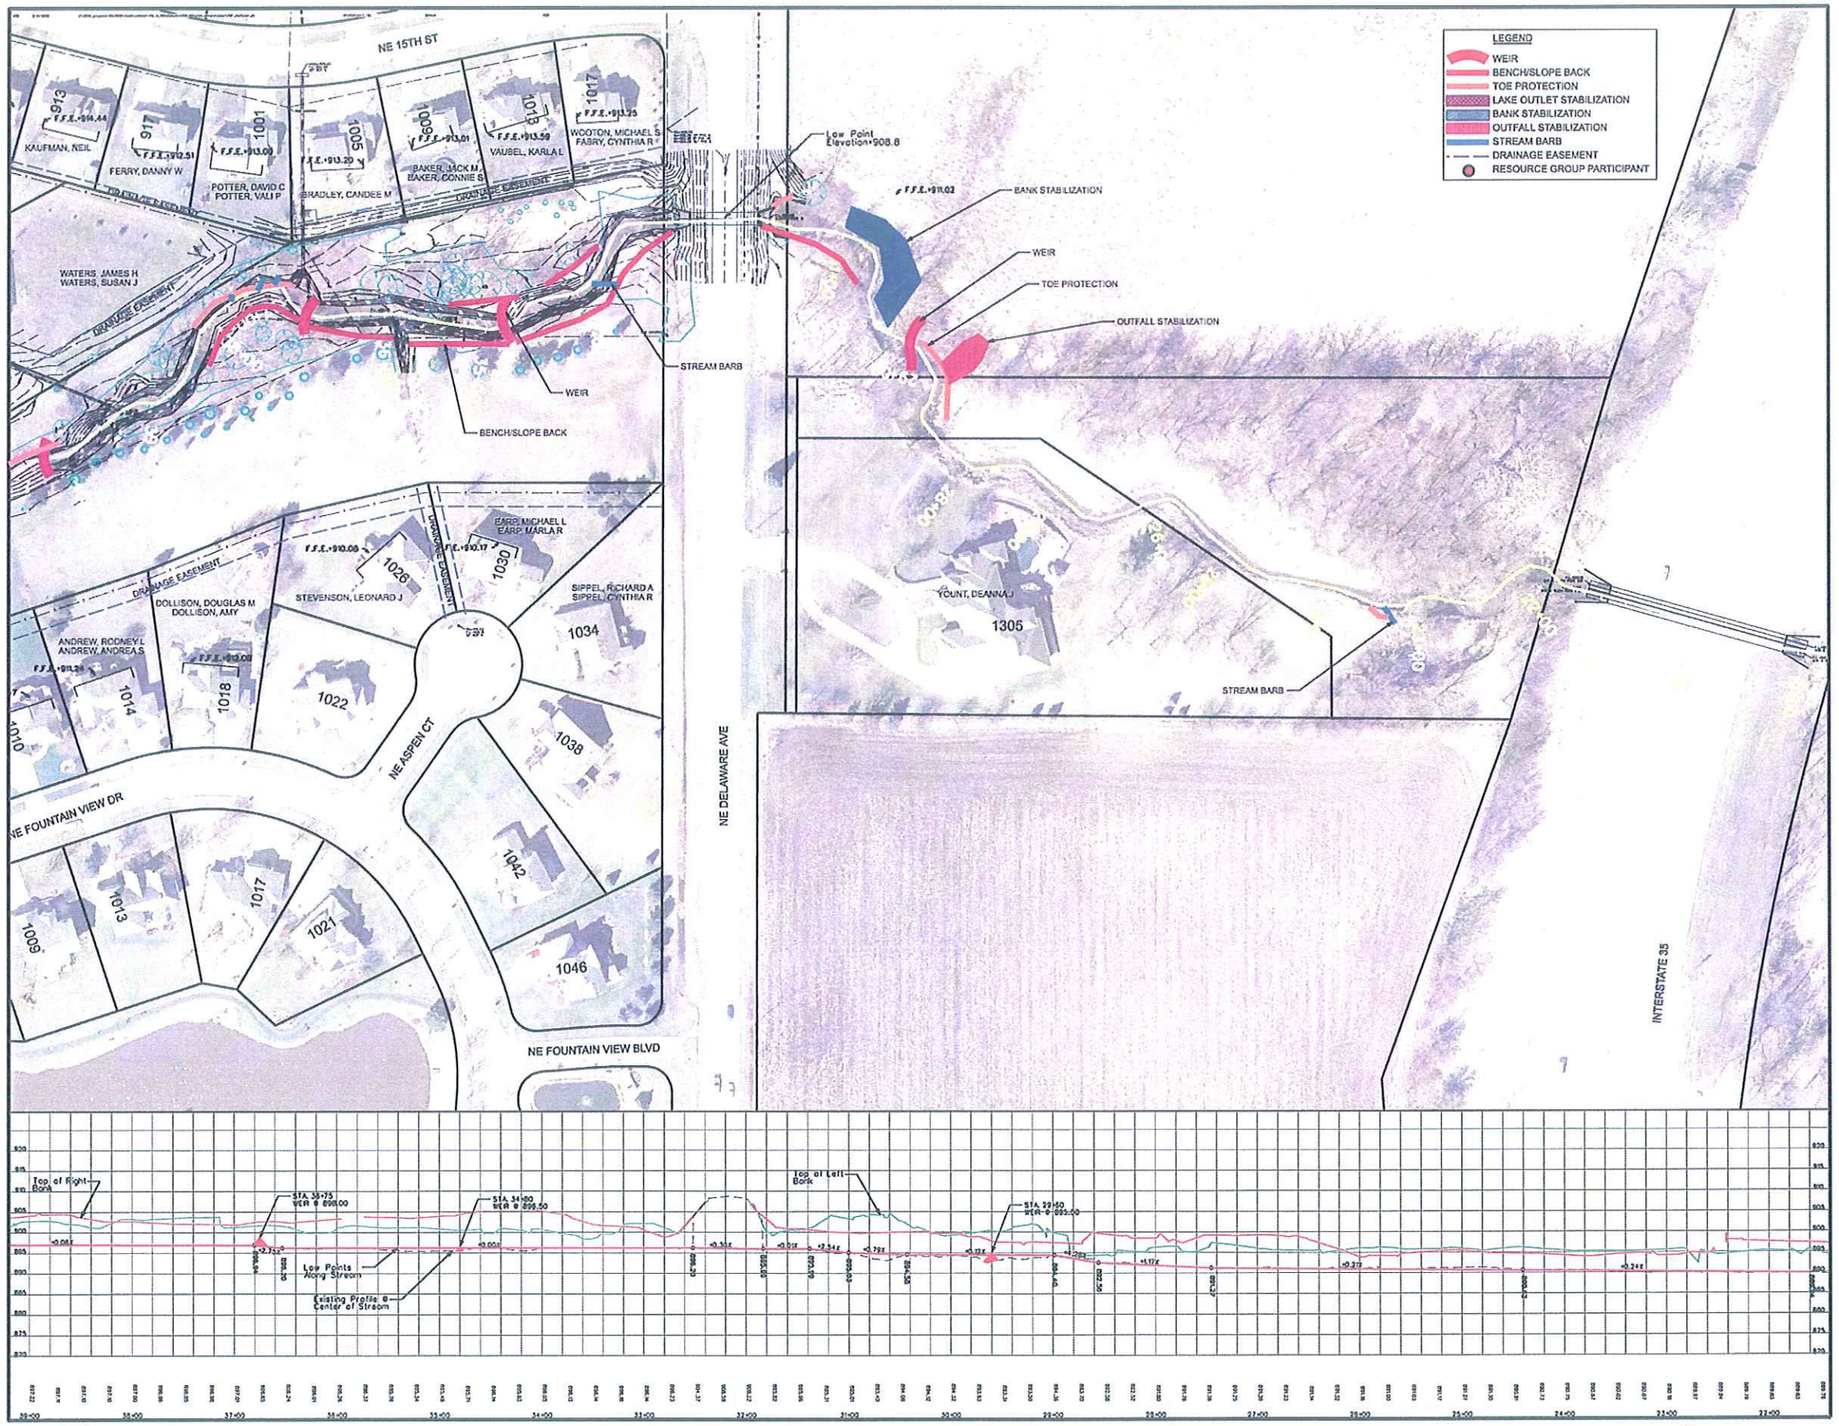

SNYDER & ASSOCIATES
Engineers and Planners

FOUR MILE CREEK NE TRIBUTARY (A)
CONCEPTUAL DESIGN
ANKENY, IOWA
MARCH 31, 2009

N

0 50
SCALE (FEET)